PONDEROSA DRIVE

LAS POSAS ROAD

(1) MOUND

(2) MOUND

(3) MOUND

TYPICAL MOUNDS

VERT. SCALE 1" = 10'
HORIZ. SCALE 1" = 20'

LEGEND:
CONCRETE PAVING TO BE INSTALLED AS PART OF THIS CONTRACT.

NOTES:
- ALL BOUNDARY DATA TAKEN FROM MAPS FURNISED BY P.V.R.&P.D.
- B.M. NAIL AT INTERSECTION OF PONDEROSA & LAS POSAS RD. ELEV. 201.03.
- CROSS SLOPES ON WALKS IN PARK NOT SPECIFICALLY SHOWN SHALL BE 3/16" / FT.
- CONTRACTOR SHALL OBTAIN LANDSCAPE ARCHITECT'S APPROVAL OF FORMS BEFORE POURING CONC. WALKS.
- EXPANSION JTS. 20' O.C. IN WALKS, SCORE JTS. BETWEEN
- N.I.C. - NOT IN CONTRACT
- DF. DRINKING FOUNTAIN
- MANHOLE FOR SEWER. TO CONFORM TO COUNTY & LOCAL STANDARDS. PROVIDE GALV. IRON COVER.
- H.B. 3/4" HOSE BIB
- PROVIDE: REINFORCING ALL CONC. PAVING: #3 BARS, 24" O.C.E.W. OR, 6 x 6 #10 E.W. WIRE MESH.

ROUGH GRADE 6" BELOW FINISH GRADE IN SHADED AREA FOR 6" DECOMPOSED GRANITE (N.I.C.)

NOTE: 6FT. OF SOIL HAS BEEN PLACED IN PARKING AREA WHICH DOES NOT SHOW ON TOPO. THIS WILL BE USED IN GRADING. NO ADDITIONAL SOIL WILL BE NEEDED (SEE SPECS.)

VICINITY MAP
SCALE 1" = 300'

SCALE 1" = 20'


REVISED 26 FEB. 1965
REVISED 9 DEC. 1964

STAKING - GRADING LIGHTING PLAN - DOS CAMINOS PARK
PLEASANT VALLEY RECREATION & PARK DISTRICT
LAS POSAS ROAD & PONDEROSA DRIVE CAMARILLO CALIFORNIA

RICHARD B. TAYLOR A.S.L.A.
LANDSCAPE ARCHITECT ARCHITECT PLANNING CONSULTANT
100 HOPE AVENUE #6 SANTA BARBARA CALIFORNIA


JOB NO. 6410
JULY 8 1964
DRAWN BY GAC

A-1

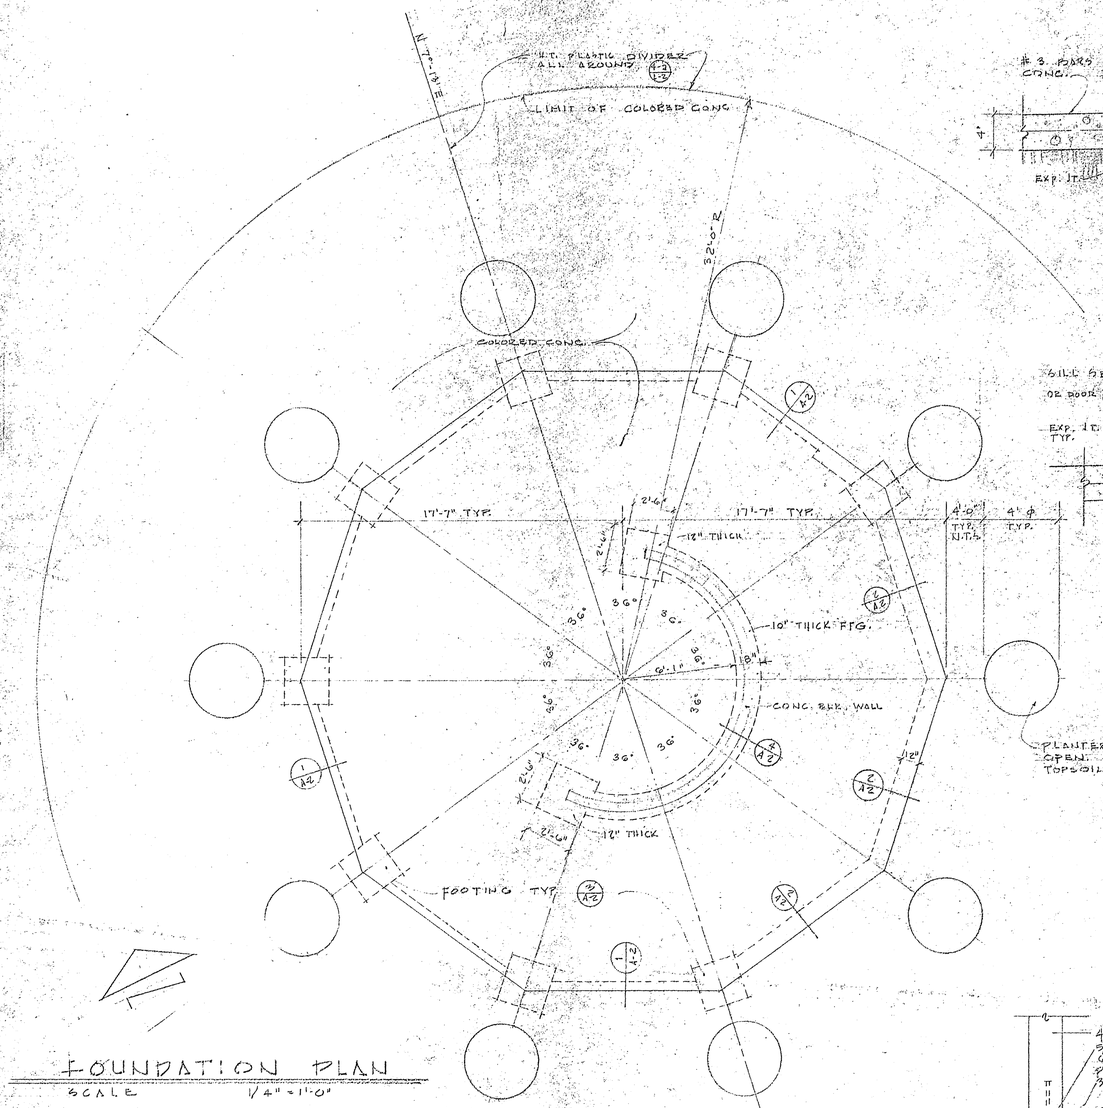


FOUNDATION PLAN

SCALE 1/4" = 1'-0"

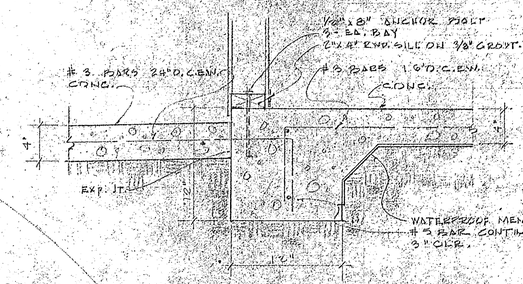

1 FOUNDATION -- STUD WALL

SCALE 1½" = 1'-0"

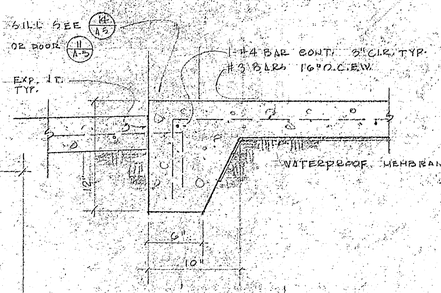

2 FOUNDATION -- GLASS WALL

SCALE 1½" = 1'-0"

PLANTER (TYP.) OPEN IN CONC. TOPSOIL FILL

ROOM FINISH SCHEDULE

ROOM NO.	ROOM NAME	FLOOR	BASE	WALLS MATERIAL	WALLS FINISH	CEILING MATERIAL	CEILING FINISH	REMARKS
101	MEETING ROOM	CONC.	WOOD	PANEL CONC. BLK.	STAIN SILICONE	ACOUSTICAL PLASTER	NATURAL	
102	STORAGE	"	RUBBER	PLASTER	PAINT	"	"	⅜" CVT. LATH + ½" PLASTER.
103	MEN'S REST RM.	"	"	"	—	"	"	
104	WOMEN'S " "	"	"	"	—	"	"	
105	STORAGE	"	"	PLASTER	PAINT	"	"	
106	FOYER	"	WOOD	PANEL CONC. BLK.	STAIN	"	"	

WINDOW SCHEDULE

WINDOW NO.	SIZE WIDTH	SIZE HEIGHT	GLASS TYPE	SCREEN	REMARKS
W-1	—	—	¼" & TAL 3/16	NO	FIXED GLASS
W-2	2'-6"	2'-0"	S.S.	YES	SLIDING

DOOR SCHEDULE

DOOR NO.	WIDTH	HEIGHT	THICK	MATERIAL	REMARKS
D-1	2'-0"	8'-0"	1¾"	P. F.	SOLID CORE
D-2	2'-6"	6'-8"	1¾"	"	"
D-3	6'-0"	8'-0"	—	PLYWOOD	SAWCUT FROM PLYWOOD
D-4	8'-0"	8'-0"	1⅜"	P. F.	SOLID CORE


PANEL SCHEDULE - PANEL A

120/240 V., 1Ø, 3 W. & S/N 225 AMP MAIN LUGS ONLY

LOAD LOCATION	WATTS	TRIP POLE	PH		PH	TRIP POLE	LOAD WATTS	LOAD LOCATION
ROOM 101 LIGHTING	350	20A,1P	1		2	20A,1P	1000	SPARE
" 102 & 105 LIGHTS	500		3		4		750	EXTERIOR LIGHTS *
" RECEPTACLES	1200		5		6		1200	MISCELL. REC.
" "	1200		7		8		1800	COFFEE WARMER
	1000		9		10	20A,2P	2500	HOT PLATE
HEATER	2000	20A,2P	11		12		1800	
	2000		13		14	20A,2P	750	WALL HEATER
TIME CLOCK	500	20A,1P	15		16		750	
M. AREA LIGHTS *	300		17		18	20A 1P	700	S. AREA & RMS. 103 & 104 LIGHTS *
" " " *	600		19		20		2000	WATER HEATER
			21		22			SPACE
			23		24			SPACE
	11050						12750	
TOTAL	12750							
	23800							

* CIRCUITS ON TIME SWITCH CONTROL

FURNISH & INSTALL 3-POL. POLE, SINGLE THROW 35 AMP, ASTRONOMICAL DIAL TIME SWITCHES BY TORK, OR SANGAMO. FLUSH MOUNT NEMA 1B ENCLOSURE.

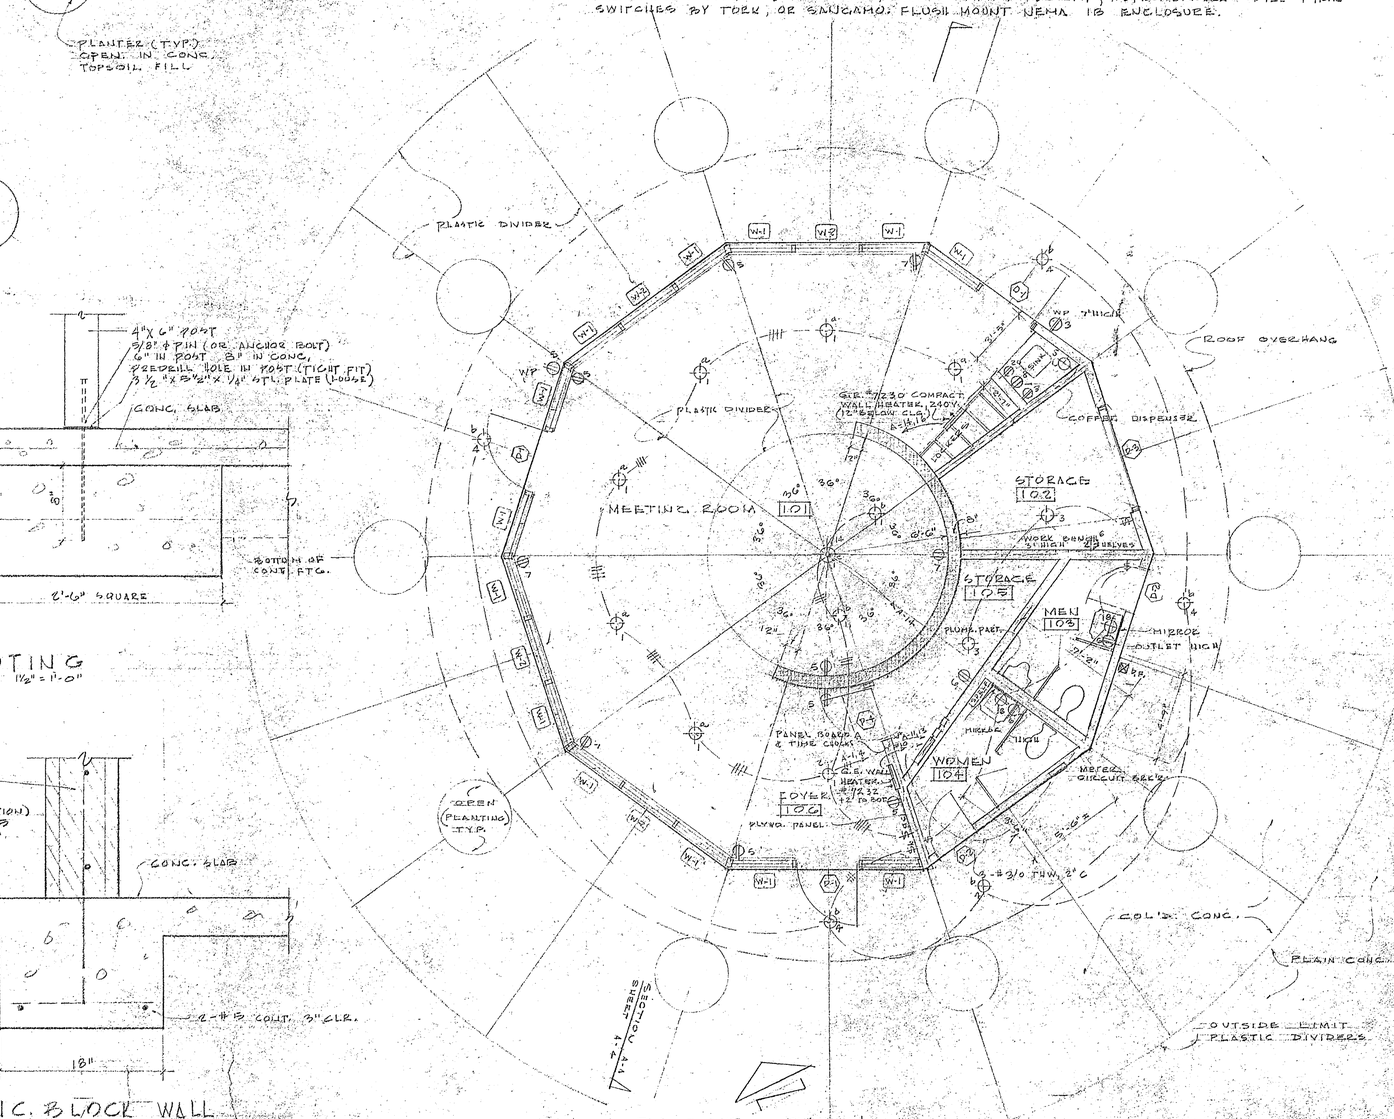

FLOOR PLAN

SCALE 1/4" = 1'-0"

3 FOOTING

SCALE 1½" = 1'-0"

4 CONC. BLOCK WALL

SCALE 1½" = 1'-0"

LEGEND

------	CONDUIT RUN CONCEALED IN WALLS OR CEILING
———	CONDUIT RUN IN OR UNDER FLOOR OR UNDERGROUND UNDERGROUND 18" MIN. BELOW GRADE
S	SINGLE POLE TOGGLE SWITCH 48" HIGH
S_3	3-WAY " " " "
SWP	WEATHERPROOF SWITCH
⊜	CONVENIENCE OUTLET 12" HIGH OR UNDER SILL
⊕	LIGHT FIXTURE DIRECTED UP.
⊕	" "

HOME RUN TO PANELBOARD MIN. 2-#12 AWG CONDUCTORS

JOHN STASSINOS
CONSULTING ELECTRICAL ENGINEER
SANTA BARBARA CALIFORNIA

PARK BUILDING · FLOOR & FOUNDATION PLAN

PLEASANT VALLEY RECREATION & PARK DISTRICT

LAS POSAS ROAD & PONDEROSA DRIVE, CAMARILLO, CALIFORNIA


DOS CAMINOS PARK

RICHARD B. TAYLOR, A.S.L.A.
LANDSCAPE ARCHITECT · ARCHITECT · PLANNING CONSULTANT
100 HOPE AVENUE #6, SANTA BARBARA, CALIFORNIA


JOB #6410
AUG. 17 1964
DRAWN BY GAS

REVISED 26 FEB. 1965
REVISED 9 DEC. 1964

A-2

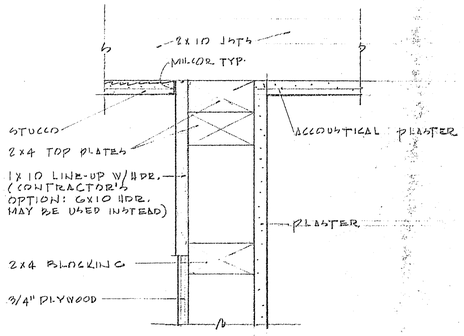

1 EXTERIOR WALL ··· TOP

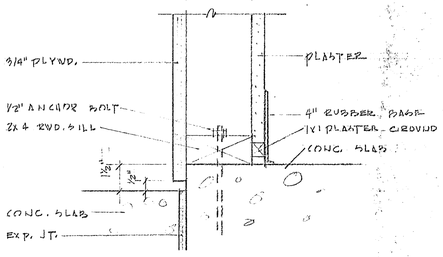


2 EXTERIOR WALL ··· SILL

SCALE 3" = 1'-0"


3 ROOF FRAMING - BRACING @ CONC. BLOCK WALL

SCALE 1 1/2" = 1'-0"

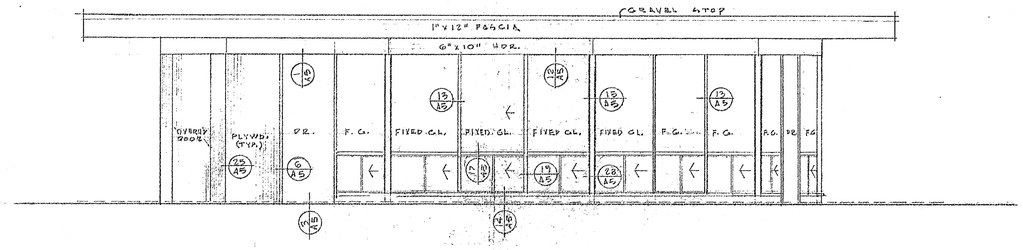


NORTH ELEVATION

SCALE 1/4" = 1'-0"

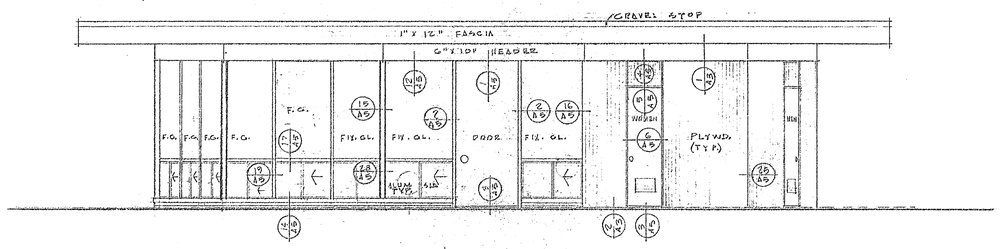


SOUTH ELEVATION

SCALE 1/4" = 1'-0"

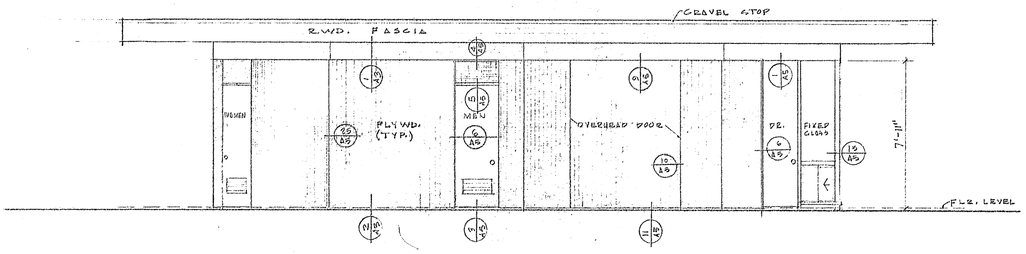

EAST ELEVATION

SCALE 1/4" = 1'-0"

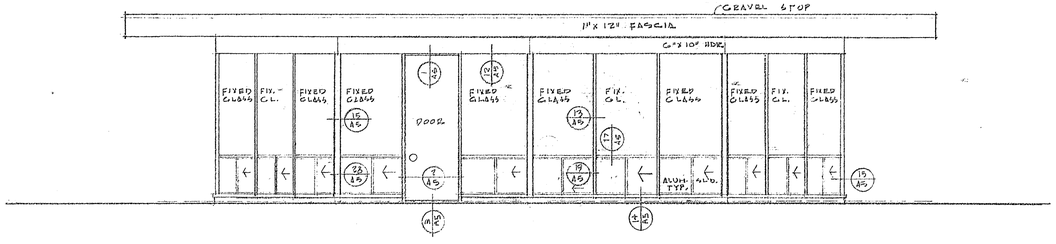

WEST ELEVATION

SCALE 1/4" = 1'-0"

REVISED 26 FEB. 1963

PARK BUILDING · DOS CAMINOS PARK

PLEASANT VALLEY RECREATION & PARK DISTRICT

LAS POSAS ROAD & PONDEROSA DRIVE, CAMARILLO, CALIFORNIA


RICHARD B. TAYLOR, A.I.A., A.S.L.A.

LANDSCAPE ARCHITECT · ARCHITECT · PLANNING CONSULTANT

100 HOPE AVENUE #6, SANTA BARBARA, CALIFORNIA


JOB # 6410
DEC. 1962
DRWN BY: GAC

A-3

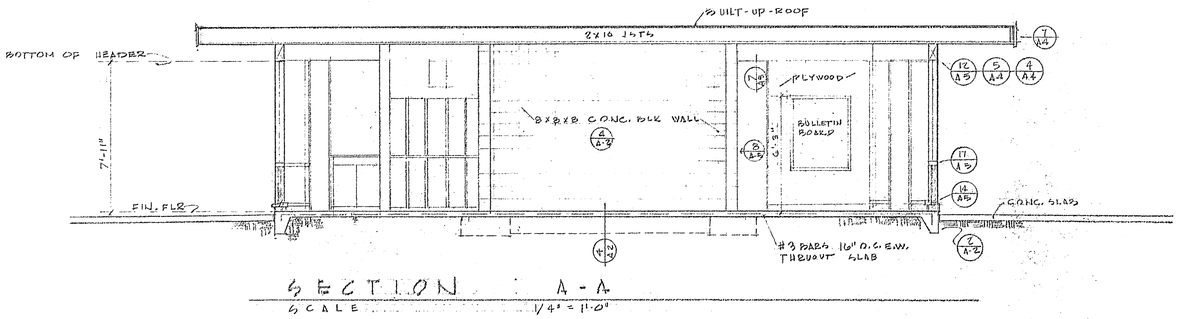


SECTION A-A

SCALE 1/4" = 1'-0"

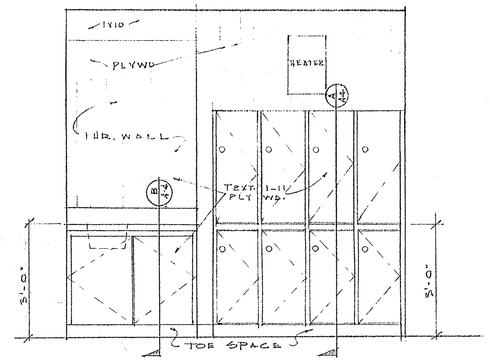


CABINET & LOCKER ELEVATION

SCALE 1/2" = 1'-0"

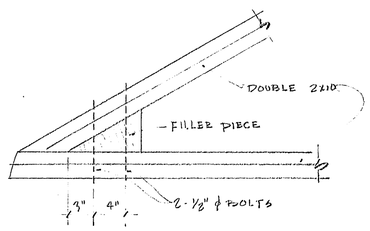


1 DETAIL


NO SCALE

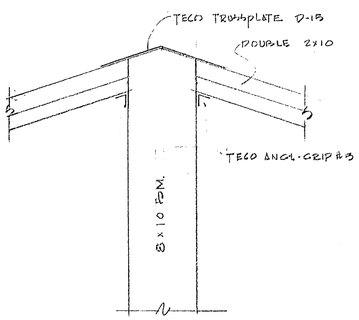

2 DETAIL

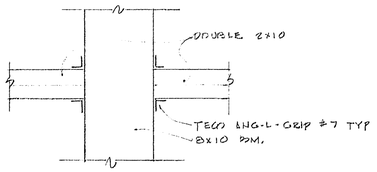


3 DETAIL

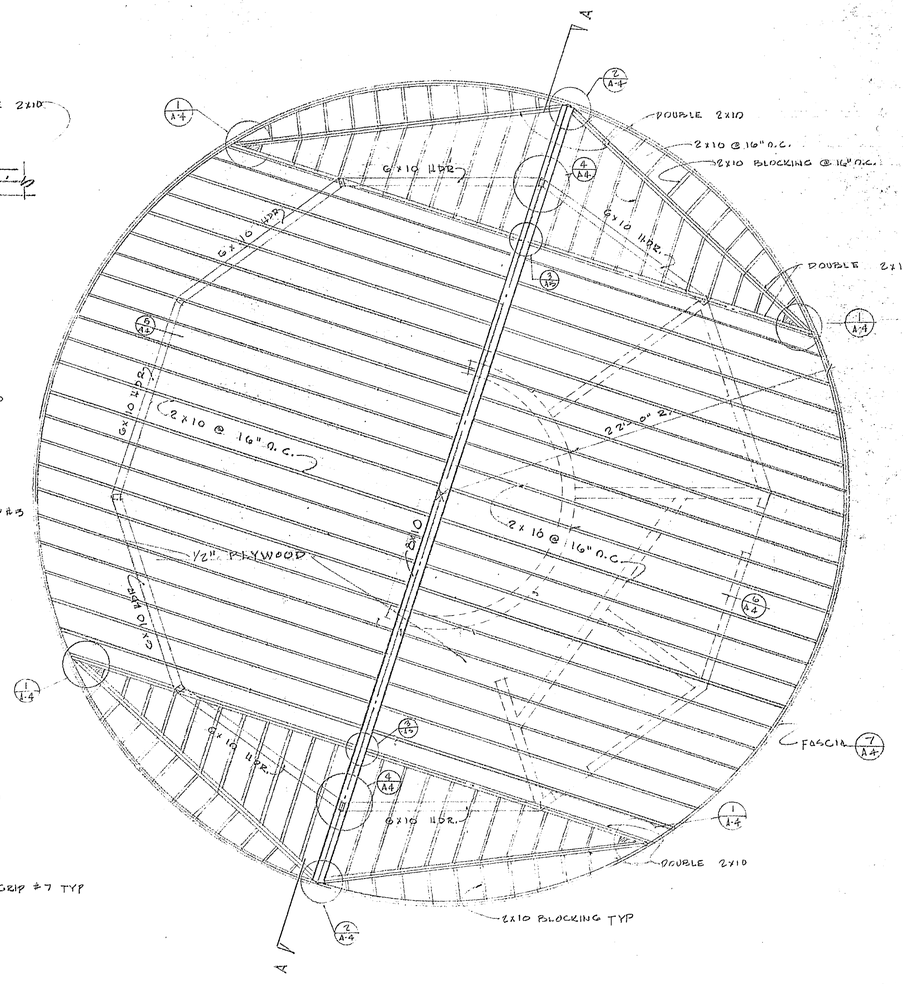

ROOF FRAMING PLAN


SCALE 1/4" = 1'-0"

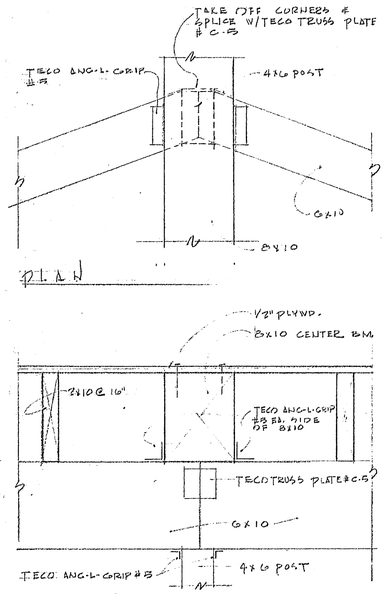


PLAN

SECTION


4 DETAIL

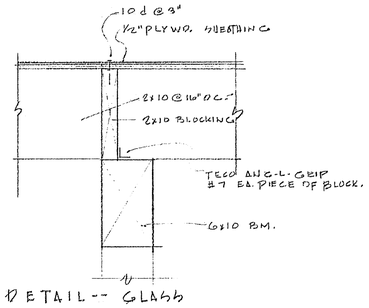


5 DETAIL -- SLASH

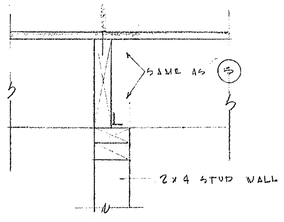


6 DETAIL -- STUD WALL

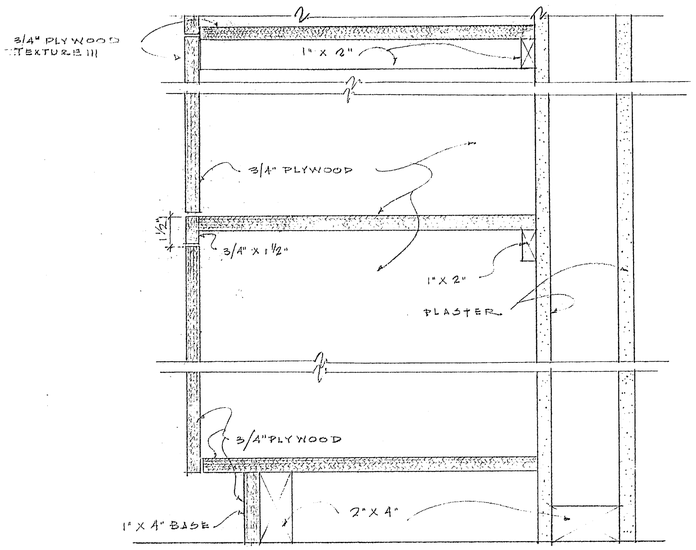

LOCKER DETAIL A

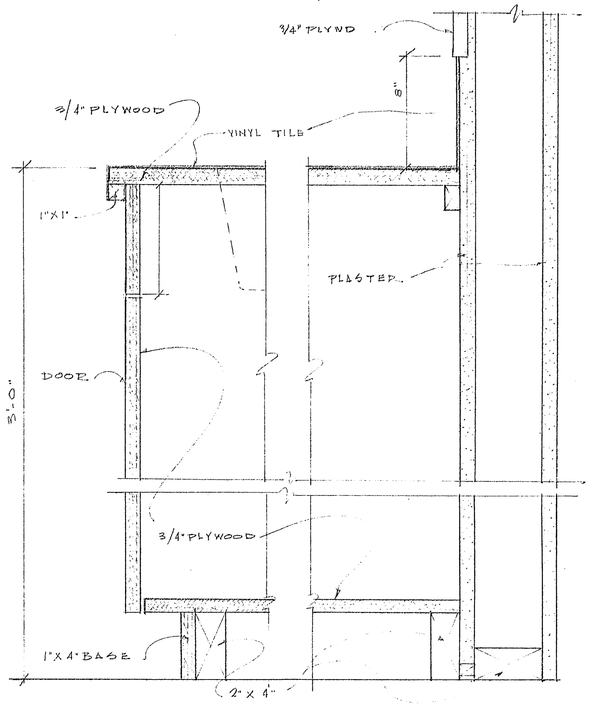

CABINET DETAIL B

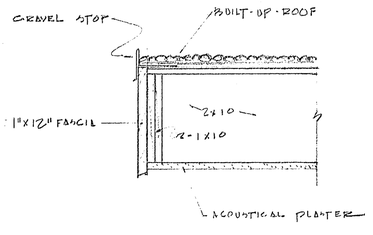

7 FASCIA DETAIL

PLYWOOD DIAPHRAGM

1/2" PLYWOOD OVER ENTIRE ROOF
BLOCK & NAIL ALL EDGES
NAILING:
10d @ 3" ALL EDGES & AROUND PERIMETER (WALLS)
10d @ 9" FIELD NAILING
10d AS SHOWN (4/A5) ALONG CURVED BLOCK WALL
10d @ 5" O.C. 2 ROWS OVER 8x10 CENTER BM.

REVISED 26 FEB. 1965

PARK BUILDING · ROOF FRAMING · SECTION · DETAILS ... DOS CAMINOS PARK

PLEASANT VALLEY RECREATION & PARK DISTRICT

LOS POSAS ROAD & PONDEROSA DRIVE. CAMARILLO. CALIFORNIA


RICHARD B. TAYLOR, A.S.L.A.

LANDSCAPE ARCHITECT · ARCHITECT · PLANNING CONSULTANT


100 HOPE AVENUE #6, SANTA BARBARA, CALIFORNIA

JOB #6410
DEC. 9 1964
DRAWN BY: SHS


A-4

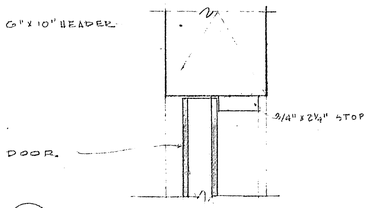


1 EXT. DOOR ··· HEAD

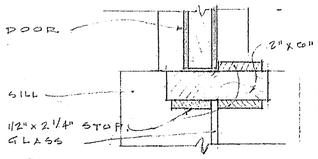


2 EXT. DOOR ··· JAMB

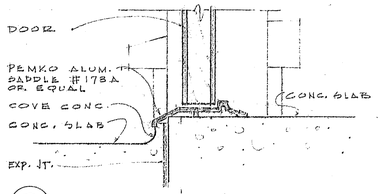


3 EXT. DOOR ··· SILL

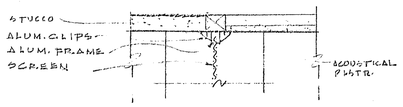


4 REST ROOM DOOR ··· SCREEN

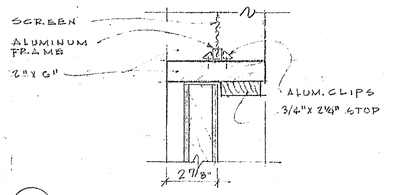


5 REST ROOM DOOR ··· HEAD

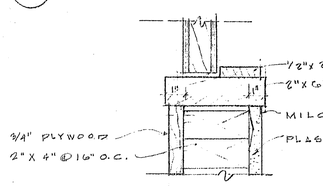


6 EXTERIOR DOOR JAMB

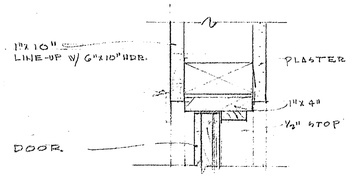


7 INTERIOR DOOR ··· HEAD (ONE JAMB SIMILAR)

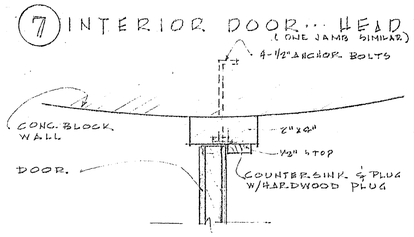


8 INTERIOR DOOR ··· JAMB

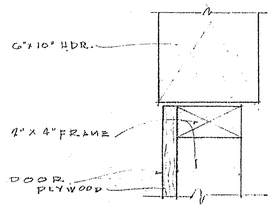


9 OVERHEAD MAINTENANCE DOOR ··· HEAD

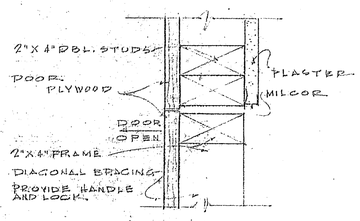


10 OVERHEAD MAINTENANCE DOOR ··· JAMB

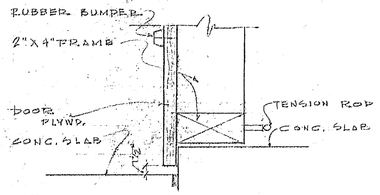


11 OVERHEAD MAINTENANCE DOOR ··· SILL

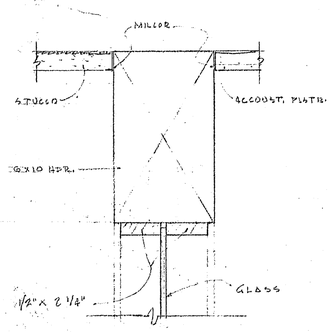


12 WINDOW ··· HEAD

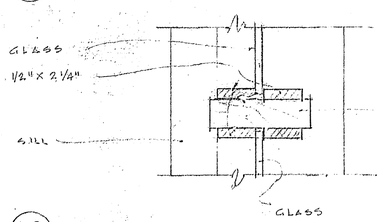


13 WINDOW ··· INTERMEDIATE MULLION

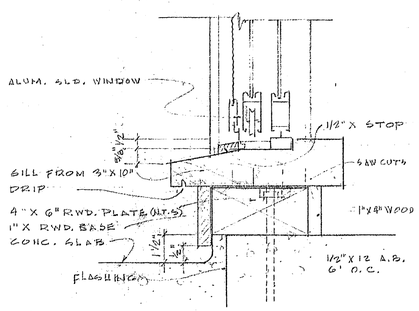


14 WINDOW ··· SILL

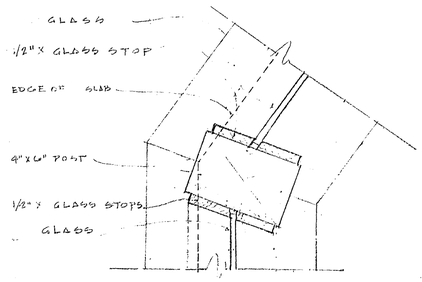


15 WINDOW ··· CORNER MULLION

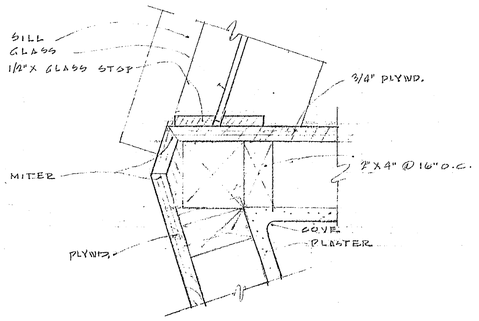


16 WINDOW ··· JAMB

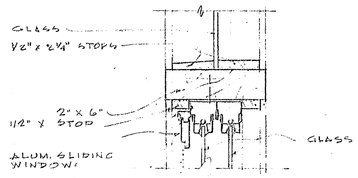


17 WINDOW SILL

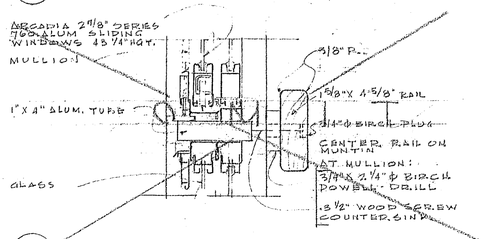


18 SLIDING WINDOW ··· MUNTIN

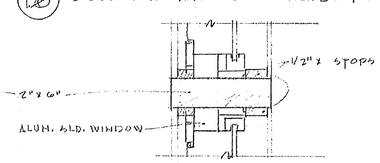


19 SLIDING WINDOW ··· MULLION

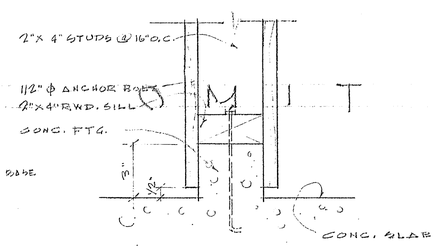


20 EXTERIOR PARTION ··· FLOOR

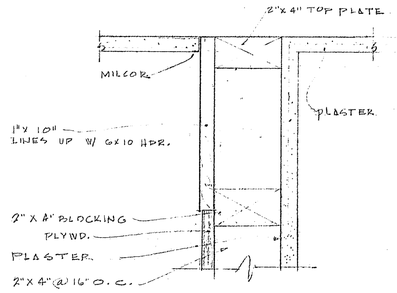


21 PARTION ··· BEAM

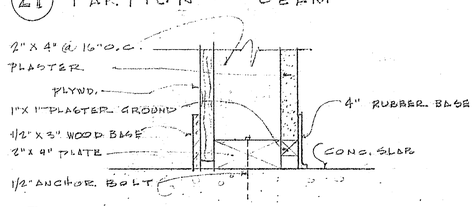


22 PARTION ··· FLOOR

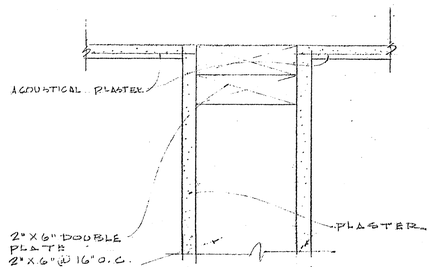


23 PLUMBING PARTION ··· BEAM

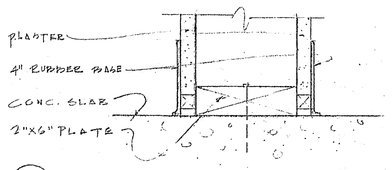


24 PLUMBING PARTION ··· FLOOR

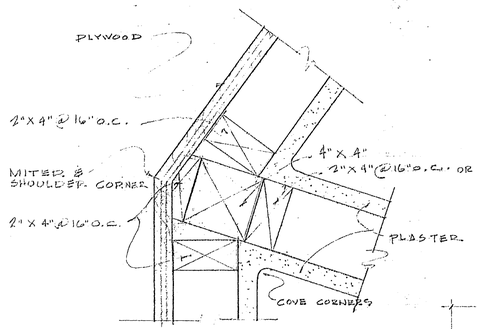


25 PARTION ··· CORNER

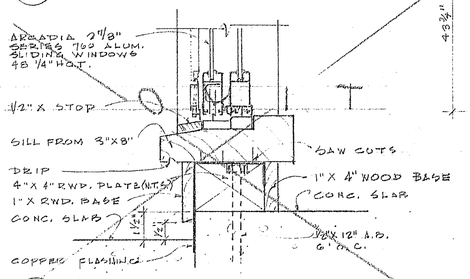


26 SLIDING WINDOW ··· SILL

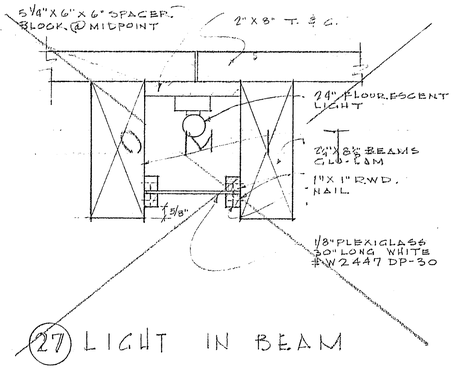


27 LIGHT IN BEAM

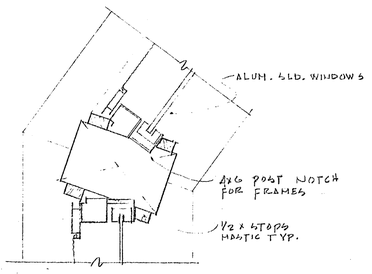

28 WINDOW ··· CORNER MULLION

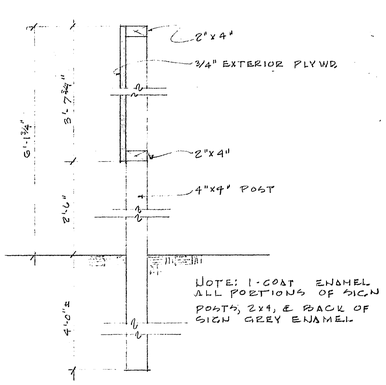

SECTION THRU SIGN
SCALE 1" = 1'-0"

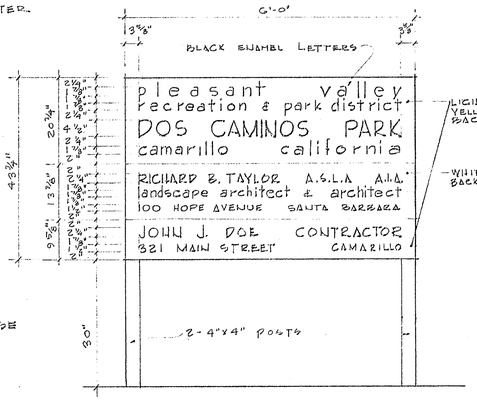

28 JOB SIGN
NO SCALE

SCALE 3" = 1'-0"
UNLESS NOTED OTHERWISE.


REVISED 26 FEB. 1965
REVISED 9 DEC. 1964

PARK BUILDING · DOOR, WINDOW, & PARTITION DETAILS ··· DOS CAMINOS PARK
PLEASANT VALLEY RECREATION & PARK DISTRICT
LAS POSAS ROAD & PONDEROSA DRIVE, CAMARILLO, CALIFORNIA


RICHARD B. TAYLOR, A.S.L.A.
LANDSCAPE ARCHITECT · ARCHITECT · PLANNING CONSULTANT
100 HOPE AVENUE #6, SANTA BARBARA, CALIFORNIA

JOB # 6410
AUG. 17, 1964
DRAWN BY SHS


A-5

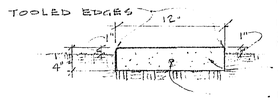


1 / L-1 CONC. MOWING EDGE
SCALE 1" = 1'-0"

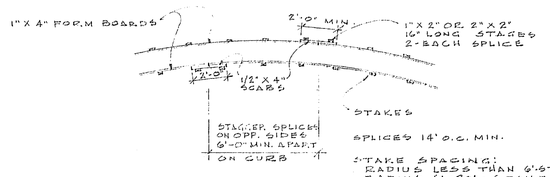


5 / L-1 FORM DETAIL (TYP. ALL WALKS)
SCALE 1/4" = 1'-0"

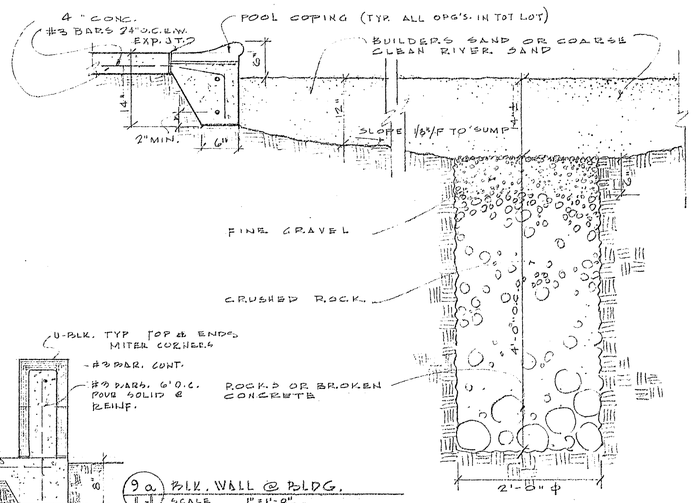

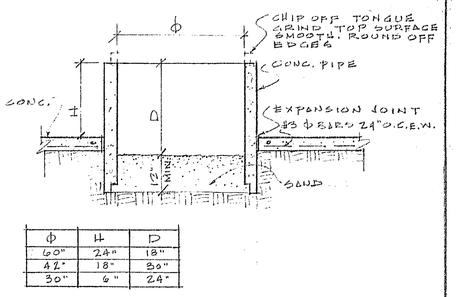


ϕ	H	D
60"	24"	18"
42"	18"	30"
30"	6"	24"


13 / L-1 CONC. PIPE @ TOT LOT
SCALE 1/2" = 1'-0"

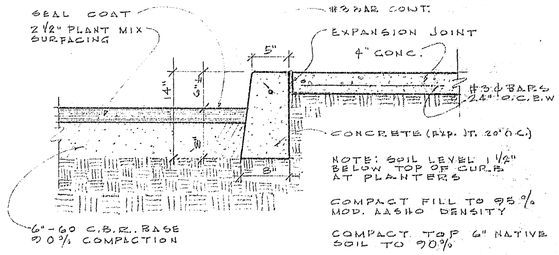


2 / L-1 PARKING AREA DETAIL (N.I.C.)
SCALE 1" = 1'-0"

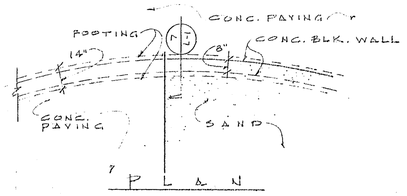


6 / L-1 CONC. BLK. WALL @ TOT LOT
SCALE 1/4" = 1'-0"

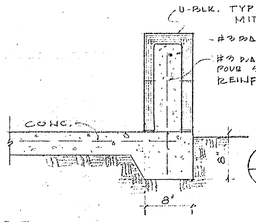


9a / L-1 BLK. WALL @ BLDG.
SCALE 1" = 1'-0"

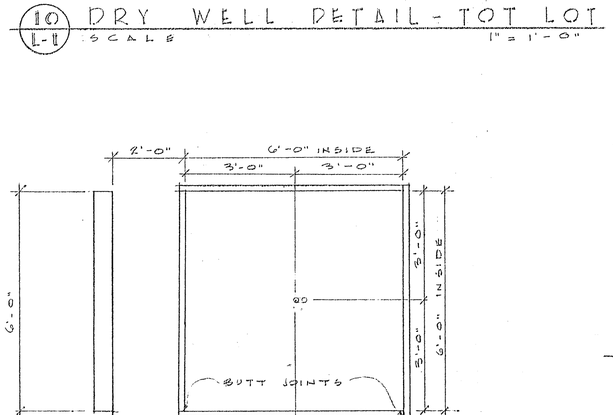


10 / L-1 DRY WELL DETAIL - TOT LOT
SCALE 1" = 1'-0"

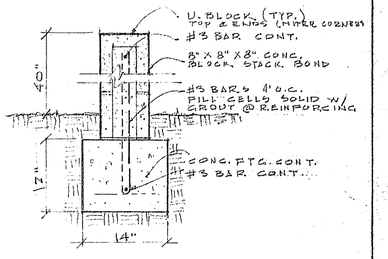


14 / L-1 CONC. BLK. WALL @ ENT.
SCALE 1" = 1'-0"

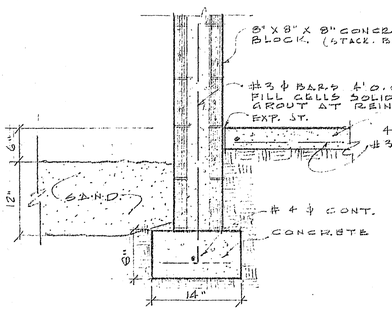


NOTE: "U" BLOCK CAP ON ALL WALL TOPS & ENDS MITER CORNERS

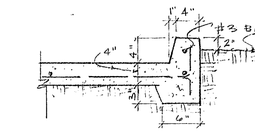


15 / L-1 CONC. CURB DETAIL
SCALE 1" = 1'-0"

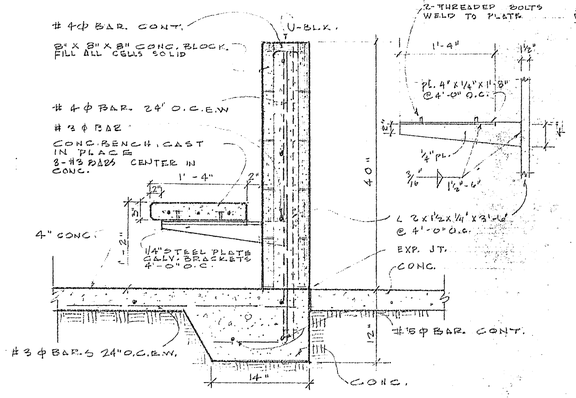


3 / L-1 CONC. BENCH & WALL @ TOT LOT
SCALE 1" = 1'-0"

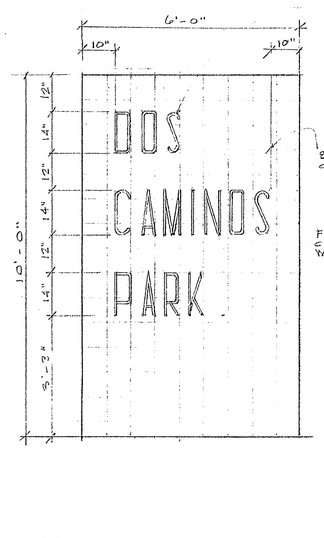


4 / L-1 ENTRANCE SIGN
SCALE 1/2" = 1'-0"

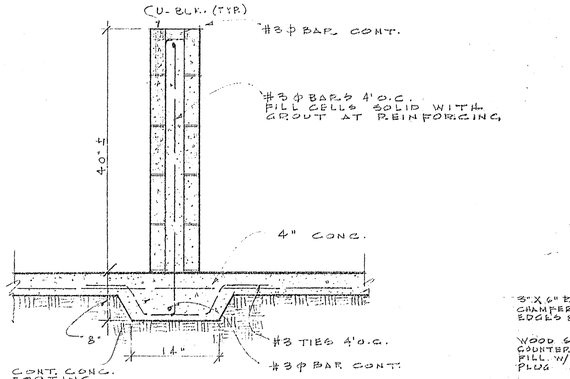

8 / L-1 CONC. BLK. WALL @ TOT LOT
SCALE 1" = 1'-0"

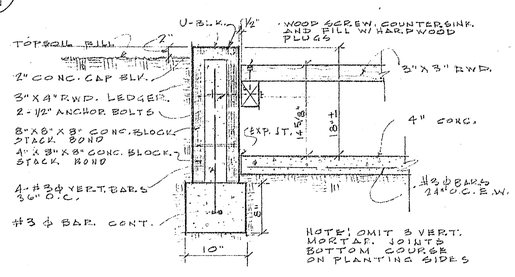


9 / L-1 BENCH @ CONC. BLK. PLANTER
SCALE 1" = 1'-0"

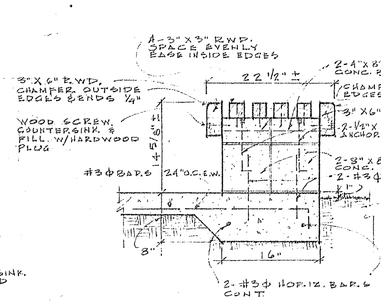

NOTE:
1 COAT STAIN ON WOOD BEFORE ASSEMBLING

SECTIONS
SCALE 1" = 1'-0"

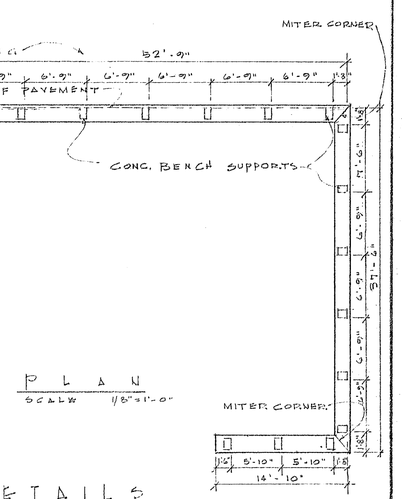

PLAN
SCALE 1/8" = 1'-0"

11 / L-1 HORSESHOE PIT DETAIL
SCALE (N.I.C.) 1/2" = 1'-0"

16 / L-1 PLANTER BENCH @ TOT LOT
SCALE 1" = 1'-0"


12 / L-1 REDWOOD BENCH DETAILS


REVISED 26 FEB. 1965


CONSTRUCTION DETAILS - LANDSCAPE ... DOS CAMINOS PARK
PLEASANT VALLEY RECREATION & PARK DISTRICT
LAS POSAS ROAD & PONDEROSA DRIVE, CAMARILLO, CALIFORNIA

RICHARD B. TAYLOR, A.S.L.A.
LANDSCAPE ARCHITECT · ARCHITECT · PLANNING CONSULTANT
100 HOPE AVENUE #6, SANTA BARBARA, CALIFORNIA


JOB # 6410
AUG. 17, 1961
DRAWN BY MS
L-1

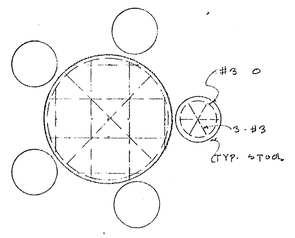

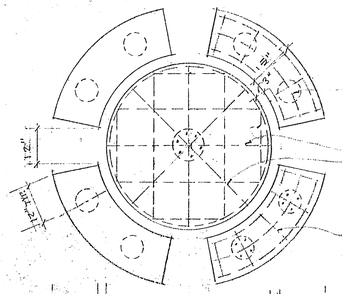


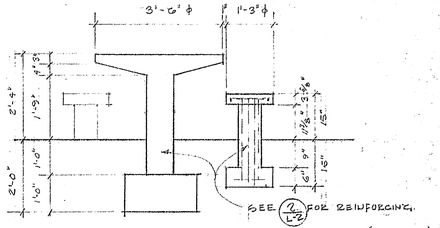


1/L-2 CONC. PICNIC TABLE (N.I.C.)
SCALE 1/2" = 1'-0"

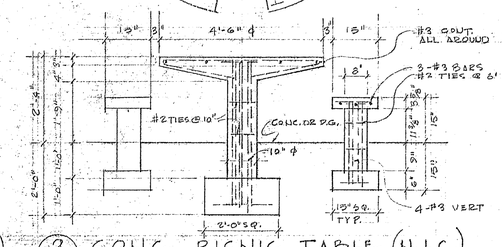


2/L-2 CONC. PICNIC TABLE (N.I.C.)
SCALE 1/2" = 1'-0"

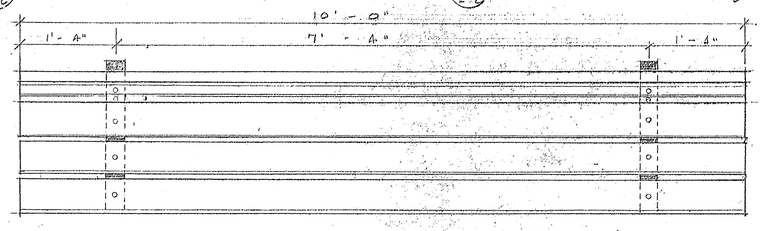

PLAN (N.I.C.)

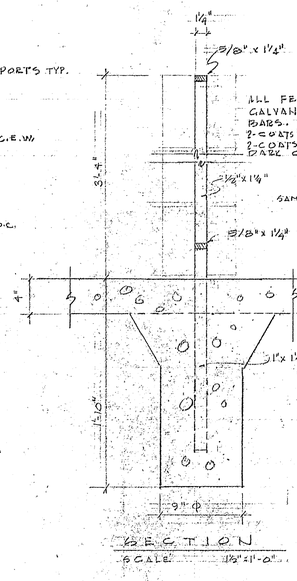


SECTION
SCALE 1½" = 1'-0"

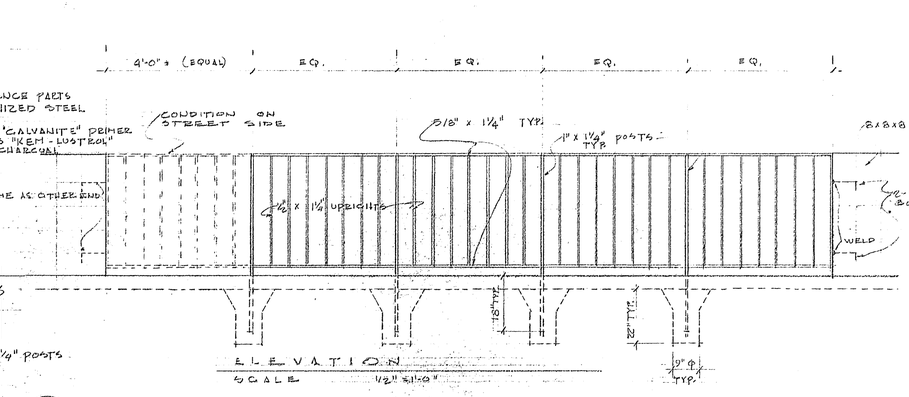


ELEVATION
SCALE 1/2" = 1'-0"


6/L-2 STEEL FENCE

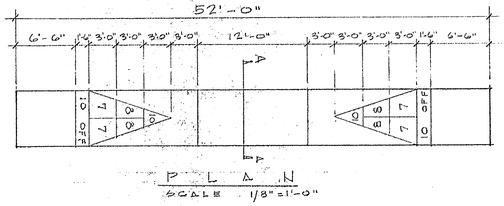

PLAN
SCALE 1/8" = 1'-0"

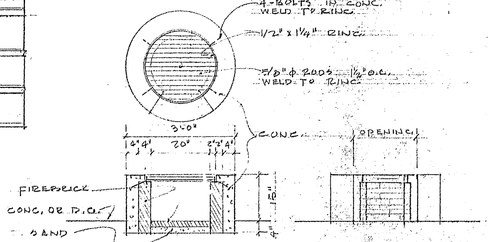


7/L-2 BAR B QUE (N.I.C.)

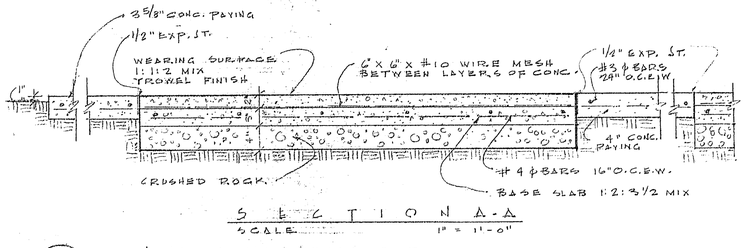


SECTION A-A
SCALE 1" = 1'-0"


8/L-2 SHUFFLEBOARD

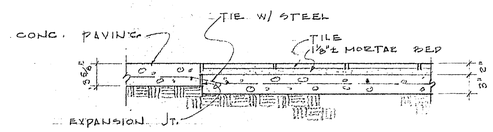


8a/L-2 CONC. TO TILE JOINT

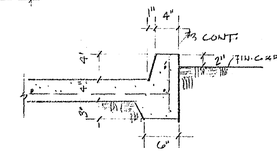

15/L-2 CONC. CURBS
SCALE 1" = 1'-0"

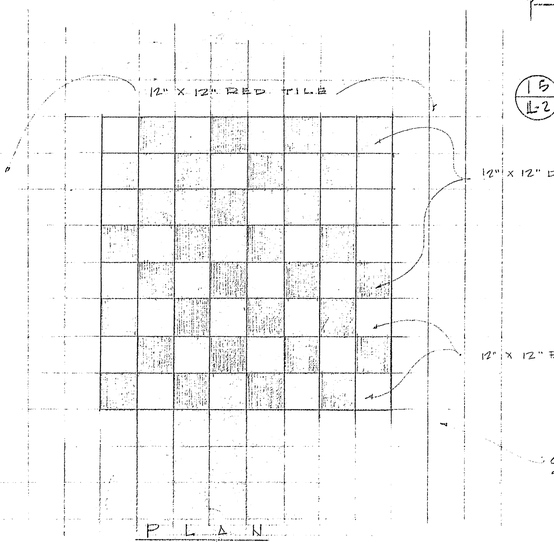


PLAN
SCALE ½" = 1'-0"

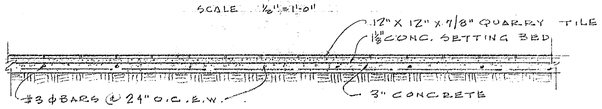


SECTION

9/L-2 CHESS BOARD
SCALE 1½" = 1'-0"

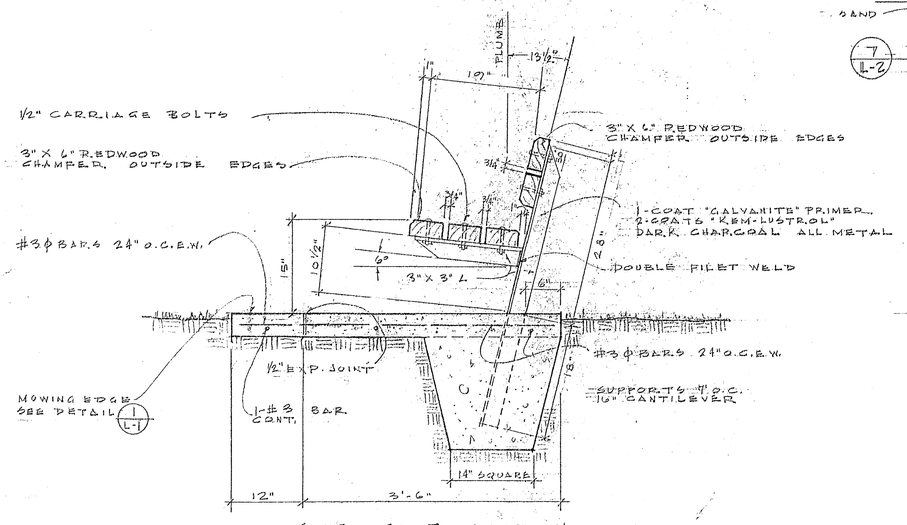



SECTION

3/L-2 REDWOOD BENCH DETAILS
SCALE 1" = 1'-0"
(N.I.C.)

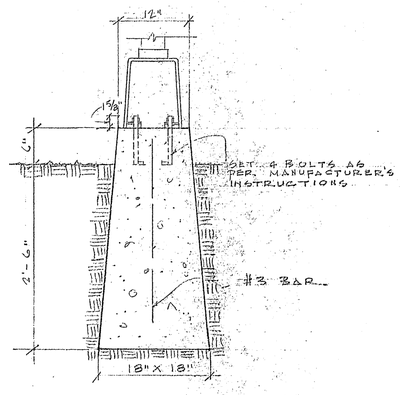


4/L-2 POLE LAMP DETAIL
SCALE 1" = 1'-0"
(N.I.C.)

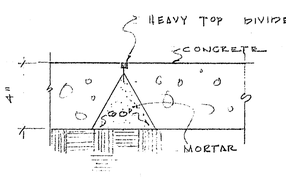

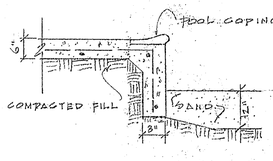

SECTION

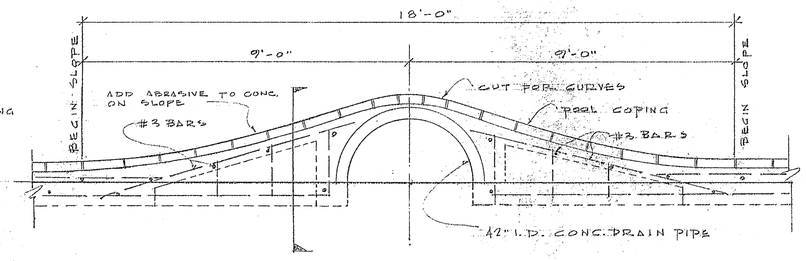

ELEVATION

4a/L-2 PLASTIC DIVIDER
SCALE 3" = 1'-0"

5/L-2 TUNNEL
SCALE 1/2" = 1'-0"

REVISED 9 DEC 1964

CONSTRUCTION DETAILS · LANDSCAPE ··· DOS CAMINOS PARK
PLEASANT VALLEY RECREATION & PARK DISTRICT
LAS POSAS ROAD & PONDEROSA DRIVE, CAMARILLO, CALIFORNIA

RICHARD B. TAYLOR, A.S.L.A.
LANDSCAPE ARCHITECT · ARCHITECT · PLANNING CONSULTANT
100 HOPE AVENUE #6, SANTA BARBARA, CALIFORNIA

JOB #6410
AUGUST, 1964
DRAWN BY SMS

L-2