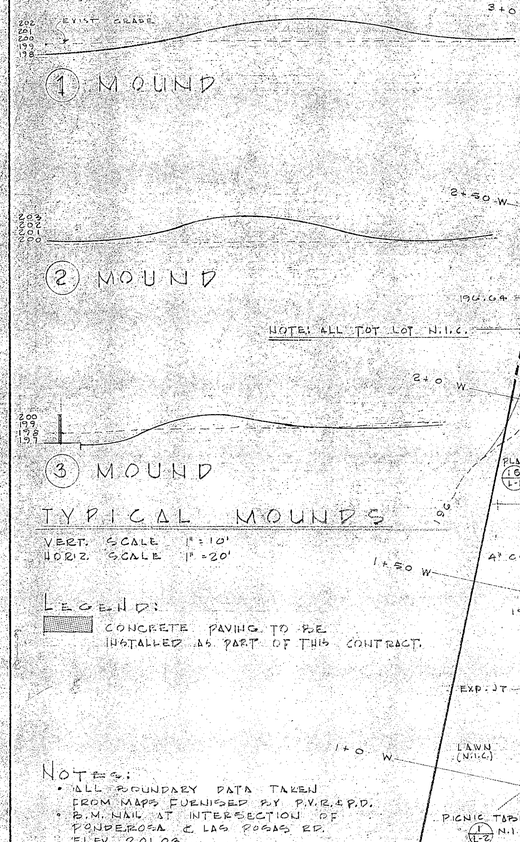


TYPICAL MOUNDS

VERT. SCALE 1" = 10'
HORIZ. SCALE 1" = 20'

LEGEND:

CONCRETE PAVING TO BE INSTALLED AS PART OF THIS CONTRACT.

NOTES:

- ALL BOUNDARY DATA TAKEN FROM MAPS FURNISHED BY P.V.R.& P.D.
- B.M. NAIL AT INTERSECTION OF PONDEROSA & LAS POSAS RD. ELEV. 201.03.
- CROSS SLOPES ON WALKS IN PARK NOT SPECIFICALLY SHOWN SHALL BE 3/16" FT.
- CONTRACTOR SHALL OBTAIN LANDSCAPE ARCHITECT'S APPROVAL OF FORMS BEFORE POURING CONC. WALKS.
- EXPANSION JTS. 20' O.C. IN WALKS, SCORE JTS. BETWEEN
- N.I.C. - NOT IN CONTRACT
- DF DRINKING FOUNTAIN
- MANHOLE FOR SEWER TO CONFORM TO COUNTY & LOCAL STANDARDS. PROVIDE GALV. IRON COVER.
- H 3/4" HOSE BIB
- PROVIDE REINFORCING ALL CONC. PAVING; #3 BARS 24" O.C. E.W. OR 6 x 6 #10 E.W. WIRE MESH.

ROUGH GRADE 3" BELOW FINISH GRADE IN SHADED AREA FOR 2" DECOMPOSED GRANITE (N.I.C.)

NOTE: 8" FT. OF SOIL HAS BEEN PLACED IN PARKING AREA WHICH DOES NOT SHOW ON TOPO. THIS WILL BE USED IN GRADING. NO ADDITIONAL SOIL WILL BE NEEDED (SEE SPECS.)

PONDEROSA DRIVE

EXIST SIDEWALK

PLANT LINE

CONC. BENCH

CONC. PIPE 30" @ 2.2% & 60" @ SEE DETAIL

BENCH N.I.C.

JOB SIGN

CONC. MOW. EDGE

CONC. MOUNDS

BENCH N.I.C. 8'-6" O.C. SPACE EQUALLY

END EXIST SIDEWALK

LAWN N.I.C.

4" CONC.

PLANTER BENCH

STEEL FENCE

EXP. JT.

PICNIC TABLE N.I.C.

PROVIDE 2'-2'x4' DEEP DRYWELL FILL W/ CRUSHED ROCK & COVER W/GRAVEL & D.G. PIPE TO DRYWELL

BAR. B.Q. N.I.C.

LIMIT OF COLORED CONC. PLASTIC DIVIDER

4" PLANTING CUT OUTS SEE A-2

CONC. (PLAIN) EXP. JTS.

COURSED CONC.

EXPANSION JT. TYP.

SCORED INTERMEDIATE JT. TYP.

G.I.P. SLEEVE

6'-4 C.I. CULVERT

CONC. CURB

PLANT

1½" I.D. SLEEVE CONTOURED

BLK. WALL N.I.C.

EXP. JT. 20' O.C. TYP. SCORES JTS. BETWEEN

4" CONC. (PLAIN)

HORSESHOES (N.I.C.)

2" PIPE HANDRAIL (N.I.C.)

CONC. CURB N.I.C.

T.C. 200.02

McPHILBEN TAPERED POLE LAMP 300 W (N.I.C.)

N.C. PAVING (N.I.C.)

T.C. 199.82

PAINTED LINES (N.I.C.)

T.C. 199.75

CONC. CURB N.I.C.

T.C. 198.64

NEW UTILITY POLE LOCATION TO BE OBTAINED FROM UTILITY CO.

GALV. CONDUIT UNDERGND IN ACCORDANCE W/ UTILITY CO. REQUIREMENTS CONTRACTOR SHALL PAY ALL SERVICE COSTS INCLUDING CABLE CHARGES

ROUGH GRADE 3" BELOW FINISH GRADE 3" DECOMPOSED GRANITE (N.I.C.) SHADED AREA

SERVICE ENTRANCE METERING PANEL & MAIN CIRCUIT BREAKER 175 AMP TRIP, 2 POLE & S/N 120/240 V., 1 Ø RECESS MOUNTED IN NEMA 3R ENCLOSURE

1½" COPPER LINE TO BLDG.

STUB OUT 4" S.C. PIPE W/ PLUG, TEE CONNECT TO 3" WATER METER (BY OWNER)

EXIST. WATER LINE

CONNECT SEWER TO EXIST. MANHOLE @ ELEV. 191.58'

VICINITY MAP

SCALE 1" = 800'

PONDEROSA DRIVE

APPIAN WAY

SCHOOL

PARK SITE

TRACT

VICENTE AVE.

FERNAN AVE.

LAS POSAS ROAD

SIDEWALK BY OTHERS

CONC. BLK. WALL

CHUFFLEBOARD

McPHILBEN 300 W POLE LAMP (N.I.C.)

4-SYLVANIA 300 SERIES W/SHIELDS 300 W FLOOD ON BRACKET (N.I.C.)

CONC. CURB

LEVEL W/ SIDEWALK

ENT. SIGN

SCALE 1" = 20'

REVISED 26 FEB. 1965
REVISED 9 DEC. 1964

STAKING - GRADING - LIGHTING PLAN ... DOS CAMINOS PARK
PLEASANT VALLEY RECREATION & PARK DISTRICT
LAS POSAS ROAD & PONDEROSA DRIVE CAMARILLO CALIFORNIA

RICHARD B. TAYLOR A.S.L.A.
LANDSCAPE ARCHITECT ARCHITECT PLANNING CONSULTANT
100 HOPE AVENUE #6 SANTA BARBARA CALIFORNIA

JOB NO. 6410
JULY 8 1964
DRAWN BY RBT

A-1

PONDEROSA DRIVE

EXIST. SIDEWALK

PLANT U.C.

EXIST. GRADE

1 MOUND

2 MOUND

3 MOUND

TYPICAL MOUNDS

VERT. SCALE 1" = 10'
HORIZ. SCALE 1" = 20'

NOTE: ALL TOT LOT N.I.C.

LEGEND:

CONCRETE PAVING TO BE INSTALLED AS PART OF THIS CONTRACT.

NOTES:

- ALL BOUNDARY DATA TAKEN FROM MAPS FURNISHED BY P.V.R.&P.D.
- B.M. NAIL AT INTERSECTION OF PONDEROSA & LAS POSAS RD. ELEV. 201.03.
- CROSS SLOPES ON WALKS IN PARK NOT SPECIFICALLY SHOWN SHALL BE 3/16"/FT.
- CONTRACTOR SHALL OBTAIN LANDSCAPE ARCHITECT'S APPROVAL OF FORMS BEFORE POURING CONC. WALKS.
- EXPANSION JTS. 20'-0" O.C. IN WALKS. SCORE JTS. BETWEEN
- N.I.C. - NOT IN CONTRACT.
- DF DRINKING FOUNTAIN
- MANHOLE FOR SEWER TO CONFORM TO COUNTY & LOCAL STANDARDS. PROVIDE GALV. IRON COVER.
- ⊠ 3/4" HOSE BIB
- PROVIDE REINFORCING IN ALL CONC. PAVING: #3 BARS, 24" O.C. E.W. OR 6 x 6 #10 E.W. WIRE MESH.

CONC. BENCH

CONC. PIPE 30" ø x 42"L. SEE DETAIL

SAND

PLANTER BENCH

STEEL FENCE

4" CONC.

EXP. JT.

PLANT

LAWN (N.I.C.)

PICNIC TABLE N.I.C.

PROVIDE 2'x2'x4' DEEP DRYWELL FILL W/ CRUSHED ROCK & COVER W/GRAVEL & P.C. PIPE TO DRYWELL

BAR B.Q. N.I.C.

6" I.D. SLEEVE

CONC. CURB

CONC.

ROUGH GRADE 3" BELOW FINISH GRADE IN SHADED AREA FOR 3" DECOMPOSED GRANITE (N.I.C.)

T.C. 200.02

1-MC PHILBEN TAPERED POLE LAMP 300 W (N.I.C.)

A.C. PAVING (N.I.C.)

PAINTED LINES (N.I.C.)

CONC. CURB N.I.C.

T.C. 199.75

NOTE: SET. OF SOIL HAS BEEN PLACED IN PARKING AREA WHICH DOES NOT SHOW ON TOPO. THIS WILL BE USED IN GRADING. NO ADDITIONAL SOIL WILL BE NEEDED (SEE SPECS.)

T.C. 198.64

CONC. (PLAIN) EXP. JT. TYP.

SQUARED EDGE

4' ø PLANTING CUT OUTS SEE A-2

EXPANSION JT. TYP.

SCORE INTERMEDIATE JT. TYP.

6'-0" C.M. CULVERT

BLK. WALL

HORSESHOES (N.I.C.)

1/2" I.D. SLEEVE

EXP. JT. 20'-0" O.C. TYP. SCORED JTS. BETWEEN EXP. JTS.

4" CONC. (PLAIN)

SQUIRREL PROOF WIRE MESH FENCE FLR. EL. 200.00

NEW UTILITY POLE LOCATION TO BE OBTAINED FROM UTILITY CO.

GALV. CONDUIT UNDERGD. IN ACCORDANCE W/ UTILITY CO. REQUIREMENTS. CONTRACTOR SHALL PAY ALL SERVICE COSTS INCLUDING CABLE CHARGES

ROUGH GRADE 3" BELOW FINISH GRADE FOR 3" DECOMPOSED GRANITE (N.I.C.) SHADED AREA

SERVICE ENTRANCE METERING PANEL & MAIN CIRCUIT BREAKER 175 AMP TRIP, 2 POLE, E S/N 120/240 V., 1 ø RECESS MOUNTED IN NEMA 3R ENCLOSURE

1 1/4" COPPER LINE TO BLDG.

STUB OUT 4" S.C. PIPE W/ PLUG. TEE CONNECT TO 2" WATER METER (BY OWNER)

EXIST. WATER LINE

CONNECT SEWER TO EXIST. MANHOLE @ ELEV. 191.38'

VICINITY MAP

SCALE 1" = 300'

PONDEROSA DRIVE

SCHOOL

PARK SITE

TRACT

LAS POSAS ROAD

ARIANA WAY

VICENTE AVE.

TENAN AVE.

JOB SIGN

BENCH N.I.C.

CONC. MOW EDGE

CONC. BOUNDS

85 S.D.C. SPACE EQUALLY

LAWN N.I.C.

PICNIC TABLE N.I.C.

PROVIDE 2'x2'x4' DEEP DRYWELL FILL W/ CRUSHED ROCK & COVER W/GRAVEL & P.C. PIPE TO DRYWELL

LIMIT OF COLORED CONC. PLASTIC DIVIDER

CONC. CURB

PLANTER

SCALE 1" = 20'

REVISED 26 FEB. 1965
REVISED 9 DEC. 1964

STAKING - GRADING - LIGHTING PLAN ... DOS CAMINOS PARK
PLEASANT VALLEY RECREATION & PARK DISTRICT
LAS POSAS ROAD & PONDEROSA DRIVE CAMARILLO CALIFORNIA

RICHARD B. TAYLOR A.S.L.A.
LANDSCAPE ARCHITECT ARCHITECT PLANNING CONSULTANT
100 HOPE AVENUE #6 SANTA BARBARA CALIFORNIA

JOB NO. 6410
JULY 8 1964
DRAWN BY: GAG

A-1

PONDEROSA DRIVE

EXIST. GRADE

1 MOUND

2 MOUND

3 MOUND

TYPICAL MOUNDS

VERT. SCALE 1" = 10'
HORIZ. SCALE 1" = 20'

NOTE: ALL TOT LOT N.I.C.

LEGEND:

CONCRETE PAVING TO BE INSTALLED AS PART OF THIS CONTRACT.

NOTES:

- ALL BOUNDARY DATA TAKEN FROM MAPS FURNISED BY P.V.R.&P.D.
- B.M. NAIL AT INTERSECTION OF PONDEROSA & LAS POSAS RD. ELEV. 201.03.
- CROSS SLOPES ON WALKS IN PARK NOT SPECIFICALLY SHOWN SHALL BE 3/16"/FT.
- CONTRACTOR SHALL OBTAIN LANDSCAPE ARCHITECT'S APPROVAL OF FORMS BEFORE POURING CONC. WALKS
- EXPANSION JTS., 20' O.C. IN WALKS SCORE JTS. BETWEEN
- N.I.C. = NOT IN CONTRACT
- DF DRINKING FOUNTAIN
- MANHOLE FOR SEWER TO CONFORM TO COUNTY & LOCAL STANDARDS. PROVIDE GALV. IRON COVER.
- ⊠ 3/4" HOSE BIB
- PROVIDE REINFORCING ALL CONC. PAVING: #3 BARS 24" O.C. E.W. OR 6 x 6 #10 E.W. WIRE MESH.

NOTE: 3 FT. OF SOIL HAS BEEN PLACED IN PARKING AREA WHICH DOES NOT SHOW ON TOPO. THIS WILL BE USED IN GRADING. NO APPITIONAL SOIL WILL BE NEEDED (SEE SPECS.)

VICINITY MAP
SCALE 1" = 300'

SCALE 1" = 20'


REVISED 26 FEB. 1965
REVISED 5 DEC. 1964

STAKING - GRADING - LIGHTING PLAN ... DOS CAMINOS PARK
PLEASANT VALLEY RECREATION & PARK DISTRICT
LAS POSAS ROAD & PONDEROSA DRIVE CAMARILLO CALIFORNIA

RICHARD B. TAYLOR A.S.L.A.
LANDSCAPE ARCHITECT ARCHITECT PLANNING CONSULTANT
100 HOPE AVENUE #6 SANTA BARBARA CALIFORNIA


JOB NO. 6410
JULY 8 1964
DRAWN BY: GAC

A-L-1

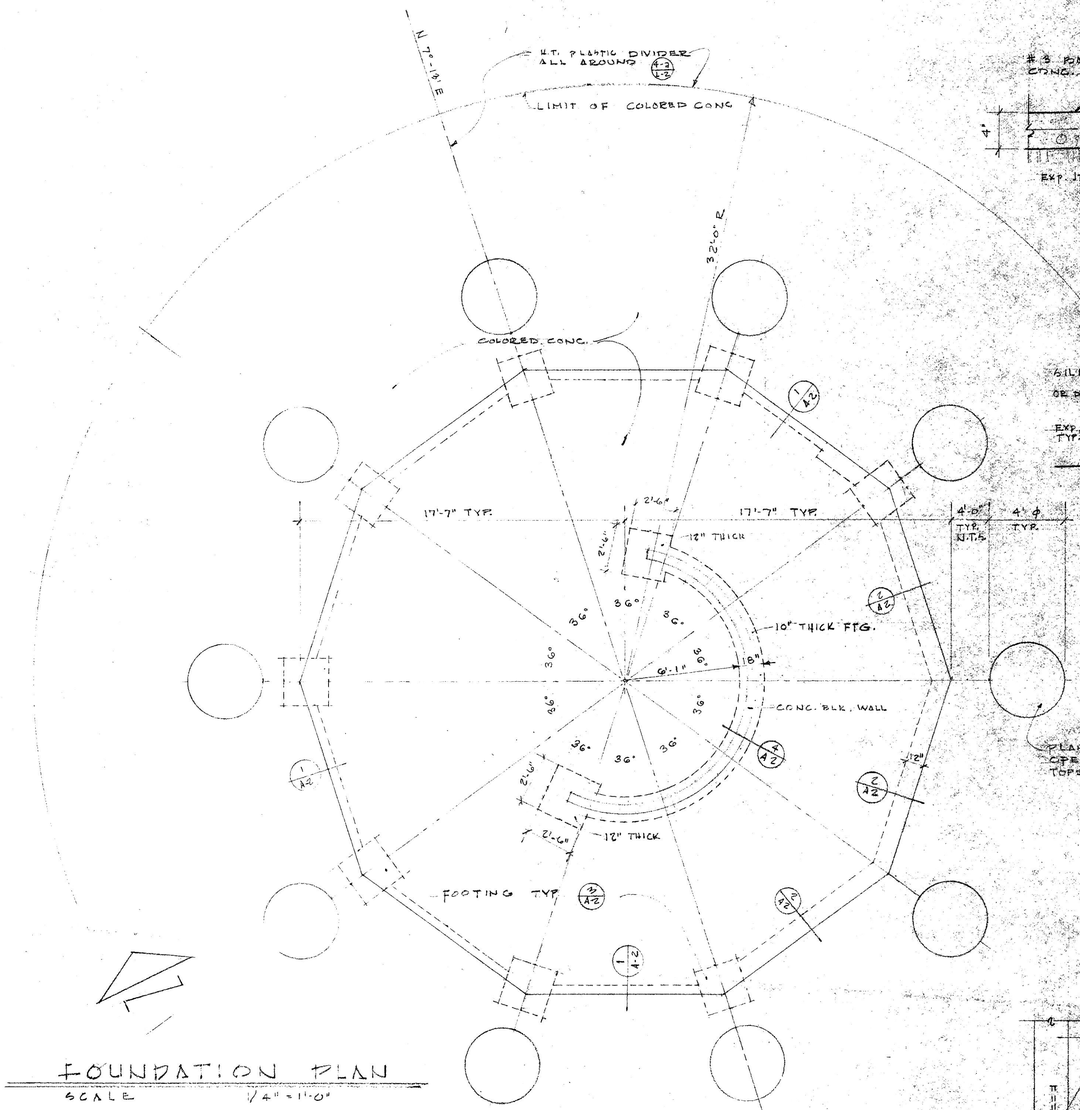


FOUNDATION PLAN

SCALE 1/4" = 1'-0"

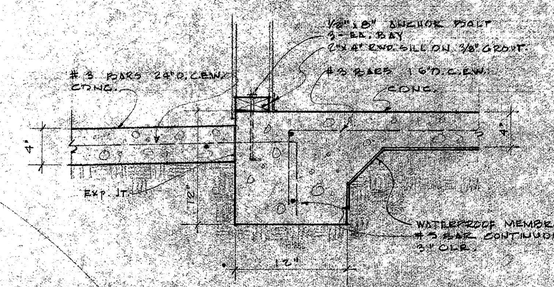

1 FOUNDATION--STUD WALL

SCALE 1½" = 1'-0"

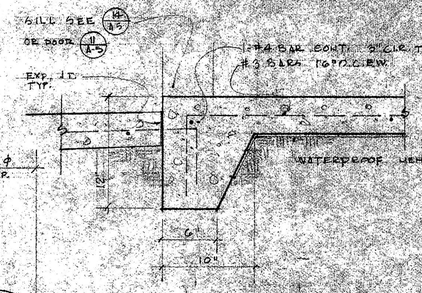


2 FOUNDATION--CLASS WALL

SCALE 1½" = 1'-0"

PLASTER (TYP.) OPEN IN CONC. TOPSOIL FILL

3 FOOTING

SCALE 1½" = 1'-0"

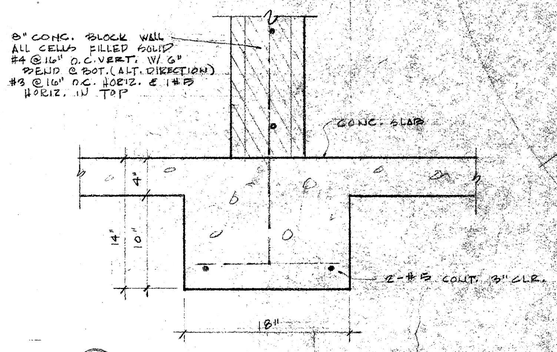

4 CONC. BLOCK WALL

SCALE 1½" = 1'-0"

ROOM FINISH SCHEDULE

ROOM NO.	ROOM NAME	FLOOR	BASE	WALLS MATERIAL	WALLS FINISH	CEILING MATERIAL	CEILING FINISH	REMARKS
101	MEETING ROOM	CONC.	WOOD	PLASTER	PAINT	ACOUSTICAL TILE	STRUCTURAL	
102	STORAGE	"	RUBBER	PLASTER	PAINT	"	"	*⅜" GYP. LATH + ½" PLASTER
103	MEN'S REST RM.	"	"	"	"	"	"	
104	WOMEN'S " "	"	"	"	"	"	"	
105	STORAGE	"	"	PLASTER	PAINT	"	"	
106	FOYER	"	WOOD	PANEL CONC. BLK.	STAIN	"	"	

WINDOW SCHEDULE

WINDOW NO.	SIZE WIDTH	SIZE HEIGHT	GLASS TYPE	SCREEN	REMARKS
W-1	—	—	¼" PLATE 3/16"	NO	FIXED GLASS
W-2	3'-6½	2'-0"	S.M.	YES	SLIDING

DOOR SCHEDULE

DOOR NO.	WIDTH	HEIGHT	THICK	MATERIAL	REMARKS
D-1	3'-6"	8'-0"	1¾"	P. F.	SOLID CORE
D-2	2'-6"	6'-8	1¾"	P. F.	
D-3	6'-0"	8'-0"	—	PLYWOOD	SAWCUT FROM PLYWOOD
D-4	3'-0"	8'-0"	1⅜"	P. F.	SOLID CORE

PANEL SCHEDULE - PANEL A

120/240 V. 1Ø 3 W 2 S/N 225 AMP MAIN LUGS ONLY


LOAD LOCATION	WATTS	TRIP & POLE				TRIP & POLE	WATTS	LOAD LOCATION
ROOM 101 LIGHTING	1350	20A,1P	1	—		2	20A,1P	1050 SPACE
" 102 & 103 LIGHTS	500		3	—		4		750 EXTERIOR LIGHTS *
" RECEPTACLES	1200		5	—		6		1200 MISCEL. SEC.
" "	1000		7	—		8		1800 COFFEE WARMER
" "	1000		9	—		10	20A,2P	1800 HOT PLATE
HEATER -	2000	30A,2P	11	—		12		1800
" +	2000		13	—		14	20A,1P	750 WALL HEATER
TIME CLOCK	500	20A,1P	15	—		16		750
4 AREA LIGHTS *	300		17	—		18	20A,1P	900 S. AREA & RMS. 103 & 106 LIGHTS *
" " " *	600		19	—		20		2000 WATER HEATER
			21	—		22		SPACE
			23	—		24		SPACE
	11050						12750	
TOTAL	23800							

* CIRCUITS CU. TIME SWITCH CONTROL
FURNISH & INSTALL 3-DBL POLE, SINGLE THROW 35 AMP, ASTRONOMICAL DIAL TIME SWITCHES BY TORK OR SANGAMO. FLUSH MOUNT. NEMA 1B ENCLOSURE.

LEGEND

- CONDUIT RUN CONCEALED IN WALLS OR CEILING
- CONDUIT RUN IN OR UNDER FLOOR OR UNDERGROUND UNDERGROUND 18" MIN. BELOW GRADE
- S SINGLE POLE TOGGLE SWITCH 48" HIGH
- S_3 3-WAY " " " "
- SWP WEATHERPROOF SWITCH
- CONVENIENCE OUTLET 12" HIGH OR UNDER SILL
- LIGHT FIXTURE DIRECTED UP.
- " "

HOME RUN TO PANELBOARD MIN. 2-#12 AWG CONDUCTORS

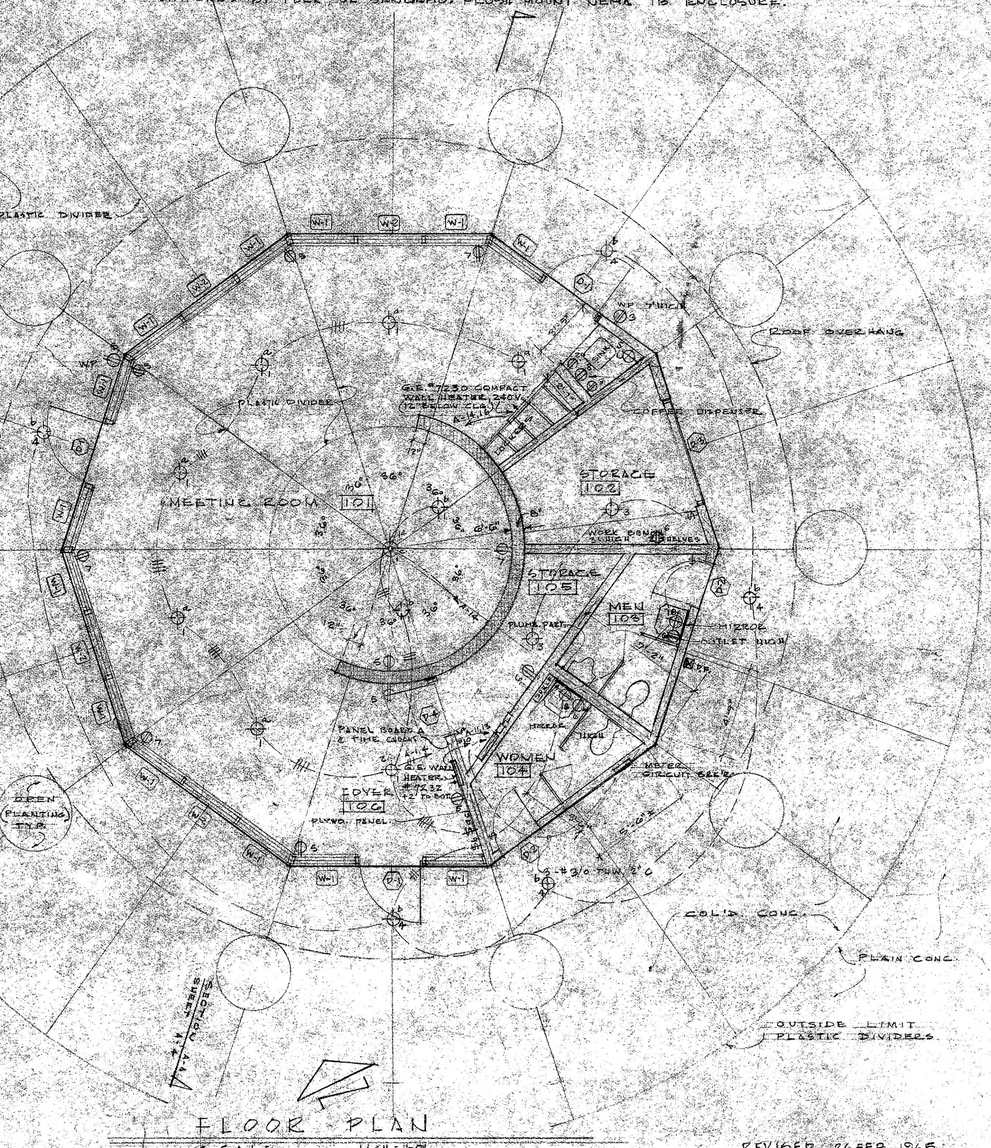

FLOOR PLAN

SCALE 1/4" = 1'-0"

REVISED 26 FEB. 1965
REVISED 9 DEC. 1964


JOHN STASSINOS
CONSULTING ELECTRICAL ENGINEER
SANTA BARBARA CALIFORNIA

PARK BUILDING · FLOOR & FOUNDATION PLAN ··· DOS CAMINOS PARK
PLEASANT VALLEY RECREATION & PARK DISTRICT
LAS POSAS ROAD & PONDEROSA DRIVE, CAMARILLO, CALIFORNIA

RICHARD B. TAYLOR, A.S.L.A.
LANDSCAPE ARCHITECT · ARCHITECT · PLANNING CONSULTANT
100 HOPE AVENUE #6, SANTA BARBARA, CALIFORNIA


JOB #6410
AUG. 17, 1964
DRAWN BY G&C

A-2

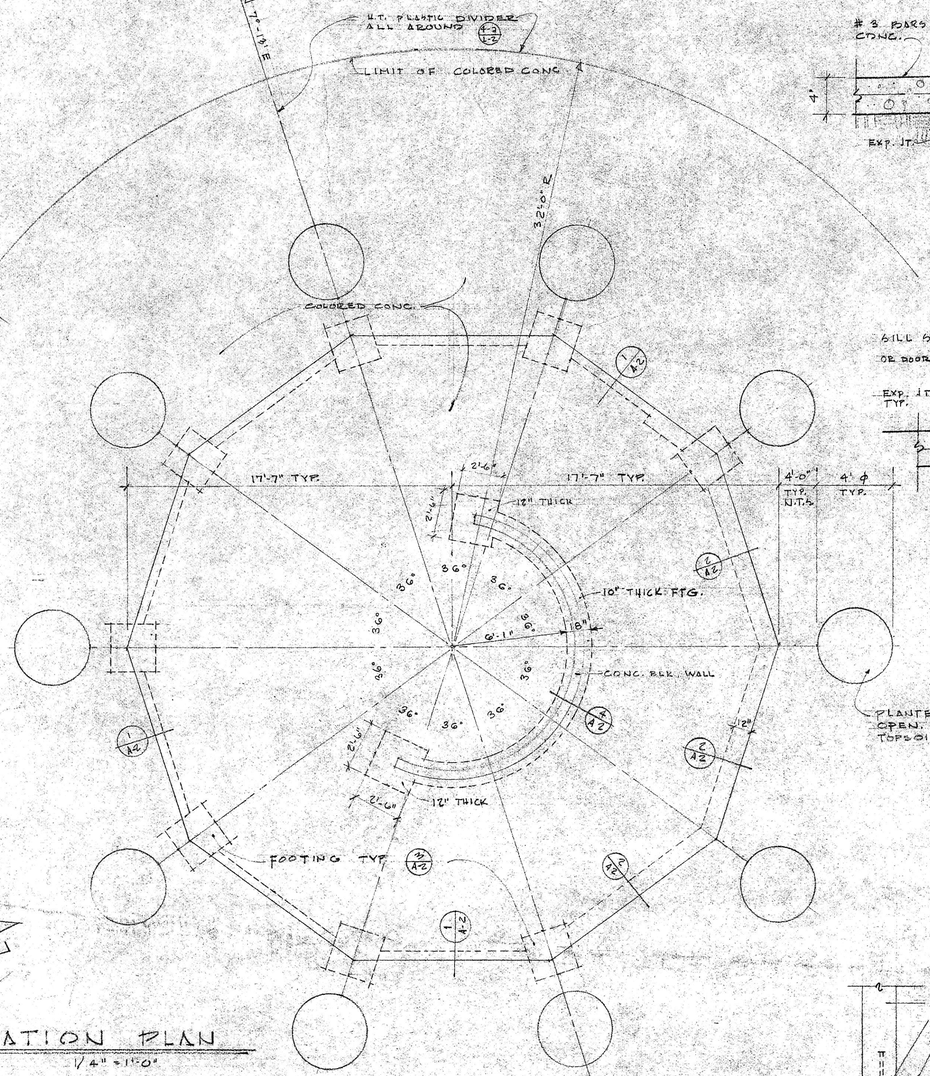


FOUNDATION PLAN

SCALE 1/4" = 1'-0"

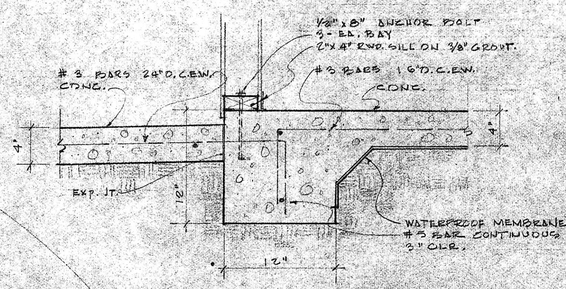

1 FOUNDATION---STUD WALL


SCALE 1½" = 1'-0"

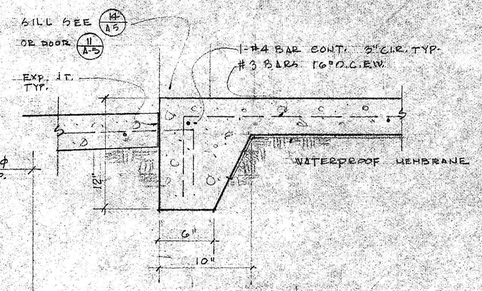

2 FOUNDATION--CLASS WALL


SCALE 1½" = 1'-0"

PLANTER (TYP.) OPEN IN CONC. TOPSOIL FILL

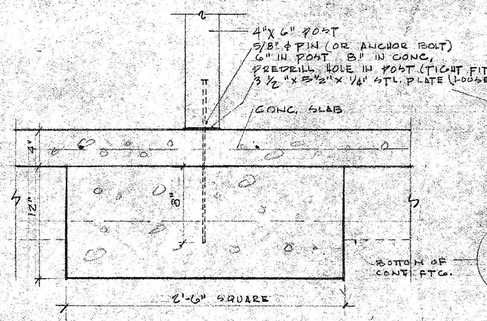

3 FOOTING

SCALE 1½" = 1'-0"

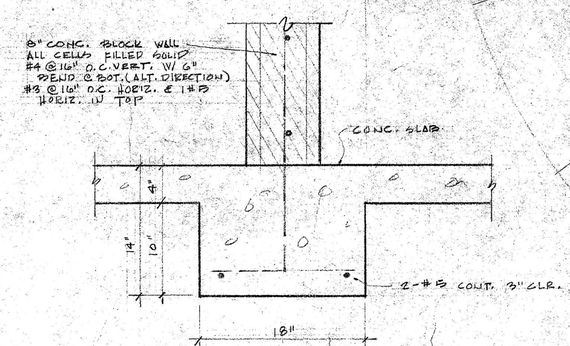

4 CONC. BLOCK WALL

SCALE 1½" = 1'-0"

ROOM FINISH SCHEDULE

ROOM NO.	ROOM NAME	FLOOR	BASE	WALLS MATERIAL	WALLS FINISH	CEILING MATERIAL	CEILING FINISH	REMARKS
101	MEETING ROOM	CONC.	WOOD	PANEL CONC. BLK.	STAIN SILICOUS	ACOUSTICAL PLASTER	ULTRACAL	
102	STORAGE	"	RUBBER	PLASTER*	PAINT	"	"	*⅜" GYP. LATH + ½" PLASTER
103	MEN'S REST RM.	"	"	"	—	"	"	
104	WOMEN'S " "	"	"	"	—	"	"	
105	STORAGE	"	"	PLASTER*	PAINT	"	"	
106	FOYER	"	WOOD	PANEL CONC. BLK.	STAIN	"	"	

WINDOW SCHEDULE

WINDOW NO.	SIZE WIDTH	SIZE HEIGHT	GLASS TYPE	SCREEN	REMARKS
W-1	—	—	CRYSTAL 3/16"	NO	FIXED GLASS
W-2	3'-0"	2'-0"	S.A.	YES	SLIDING

DOOR SCHEDULE

DOOR NO.	WIDTH	HEIGHT	THICK	MATERIAL	REMARKS
D-1	3'-0"	8'-0"	1¾"	P. F.	SOLID CORE
D-2	2'-6"	6'-8	1¾"	P. F.	" "
D-3	6'-0"	8'-0"	—	PLYWOOD	SAWCUT FROM PLYWOOD
D-4	3'-0"	8'-0"	1⅜"	P. F.	SOLID CORE

PANEL SCHEDULE - PANEL A

120/240 V. 1ϕ 3 W & S/N 225 AMP MAIN LUGS ONLY

LOAD LOCATION	WATTS	TRIP & POLE				TRIP & POLE	WATTS	LOAD LOCATION
ROOM 101 LIGHTING	1350	20A,1P	1		2	20A,1P	1000	SPARE
" 102 & 105 LIGHTS	500		3		4		750	EXTERIOR LIGHTS *
" RECEPTACLES	1200		5		6		1200	MISCEL REC.
" "	1000		7		8		1500	COFFEE WARMER
" "	1000	↓	9		10	20A,2P	1800	HOT PLATE
HEATER	2000	20A,2P	11		12		1800	
"	2000	L	13		14	20A,1P	750	WALL HEATER
TIME CLOCK	500	20A,1P	15		16		750	
H. AREA LIGHTS *	900		17		18	20A 1P	900	S. AREA & RMS. 103 & 104 LIGHTS *
" " *	600	↓	19		20		2000	WATER HEATER
			21		22			SPACE
			23		24			SPACE
	11050						12750	
	12750							
TOTAL	23800							


* CIRCUITS ON TIME SWITCH CONTROL

FURNISH & INSTALL 3-DBL. POLE, SINGLE THROW 35 AMP, ASTRONOMICAL DIAL TIME SWITCHES BY TORK OR SANGAMO. FLUSH MOUNT NEMA 1B ENCLOSURE.

LEGEND

- ---- CONDUIT RUN CONCEALED IN WALLS OR CEILING
- ---- CONDUIT RUN IN OR UNDER FLOOR OR UNDERGROUND UNDERGROUND 18" MIN. BELOW GRADE
- S SINGLE POLE TOGGLE SWITCH 48" HIGH
- S_3 3-WAY " " "
- SWP WEATHERPROOF SWITCH
- ⊖ CONVENIENCE OUTLET 12" HIGH OR UNDER SILL
- ⊖ LIGHT FIXTURE DIRECTED UP.
- ⊕ " "

HOME RUN TO PANELBOARD MIN. 2-#12 AWG CONDUCTORS

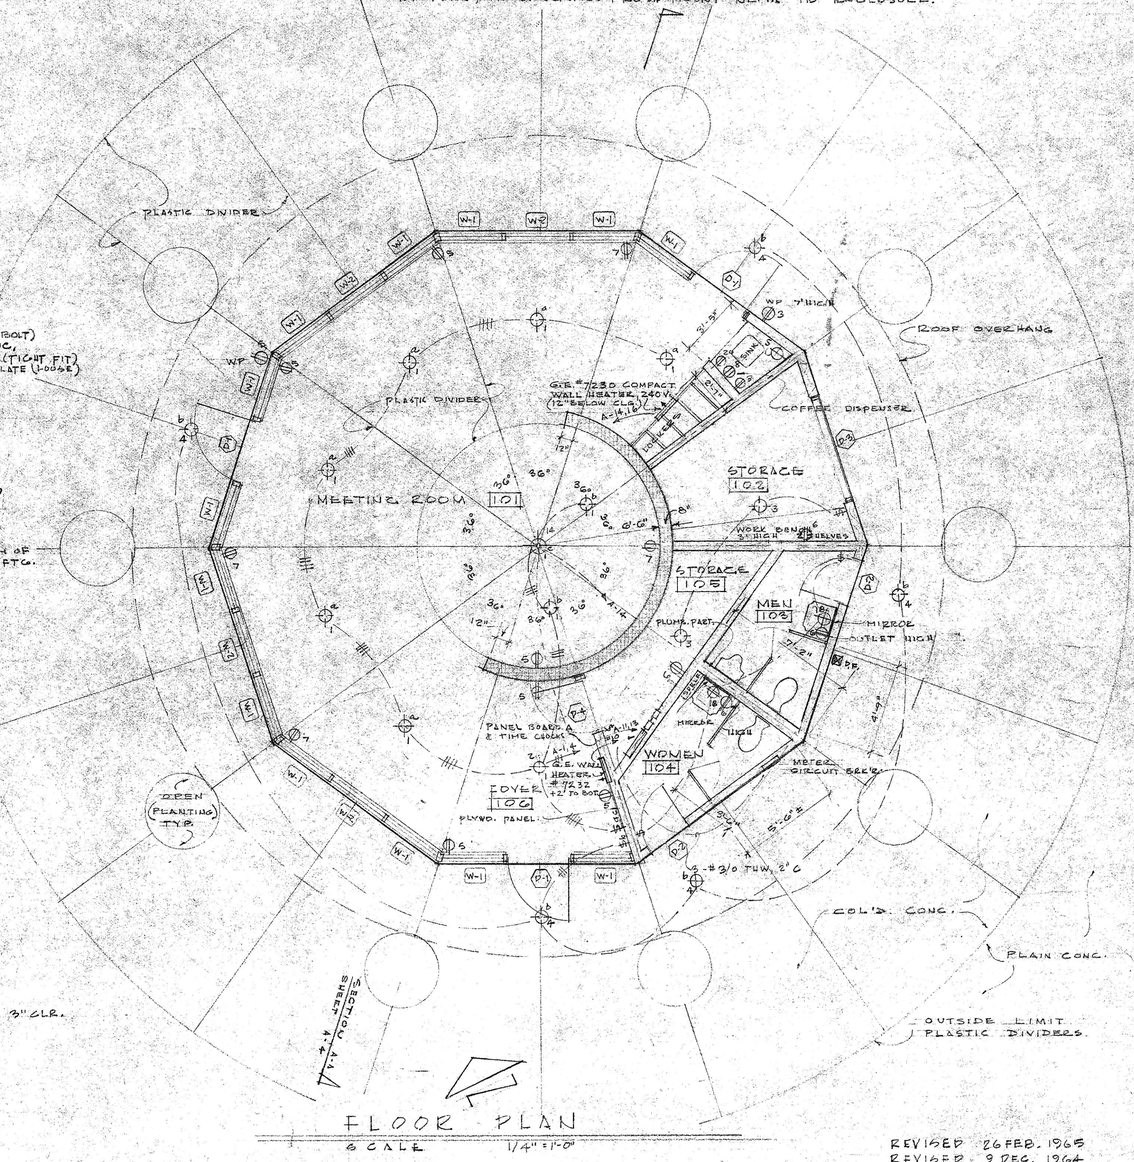

FLOOR PLAN

SCALE 1/4" = 1'-0"

REVISED 26 FEB. 1965
REVISED 9 DEC. 1964


JOHN STASSINOS
CONSULTING ELECTRICAL ENGINEER
SANTA BARBARA CALIFORNIA

PARK BUILDING · FLOOR & FOUNDATION PLAN ... DOS CAMINOS PARK
PLEASANT VALLEY RECREATION & PARK DISTRICT
LAS POSAS ROAD & PONDEROSA DRIVE, CAMARILLO, CALIFORNIA

RICHARD B. TAYLOR, A.S.L.A.
LANDSCAPE ARCHITECT · ARCHITECT · PLANNING CONSULTANT
100 HOPE AVENUE #6, SANTA BARBARA, CALIFORNIA


JOB #6410
AUG. 17, 1964
DRAWN BY AGC

A-2

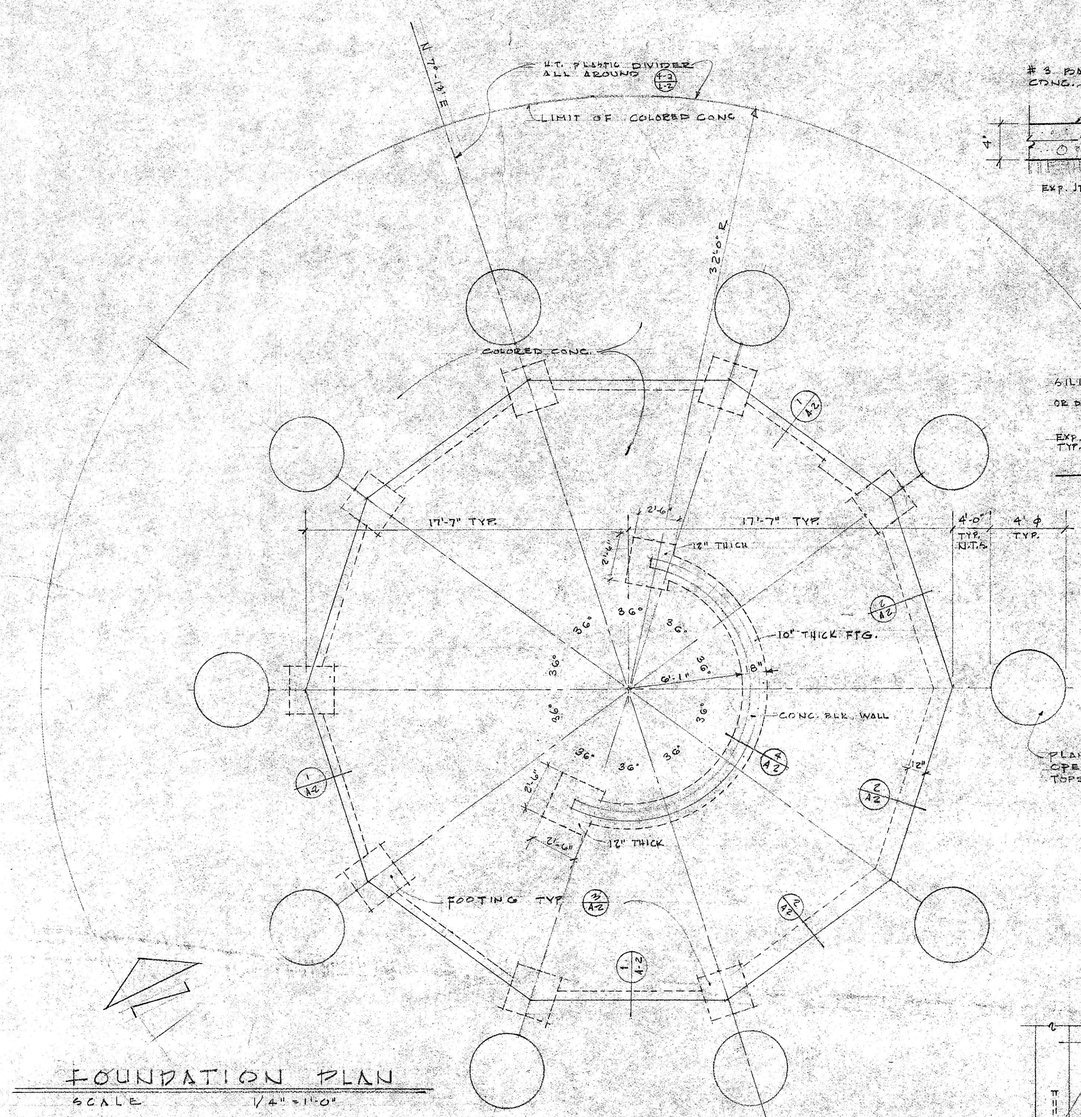


FOUNDATION PLAN

SCALE 1/4" = 1'-0"

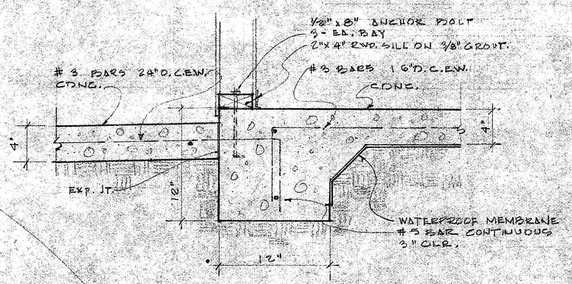

1 FOUNDATION---STUD WALL

SCALE 1½" = 1'-0"

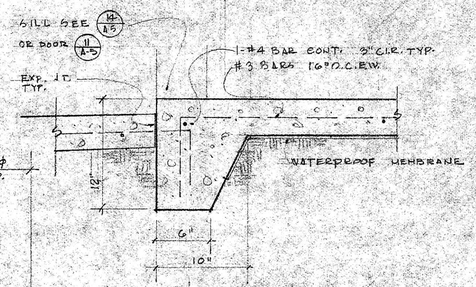

2 FOUNDATION--CLASS WALL

SCALE 1½" = 1'-0"

ROOM FINISH SCHEDULE

ROOM NO.	ROOM NAME	FLOOR	BASE	WALLS MATERIAL	WALLS FINISH	CEILING MATERIAL	CEILING FINISH	REMARKS
101	MEETING ROOM	CONC.	WOOD	PANEL. CONC. BLK.	STAIN SILICONE	ACOUSTICAL PLASTER	NATURAL	
102	STORAGE	"	RUBBER	PLASTER*	PAINT	"	"	*⅜" GYP. LATH + ½" PLASTER
103	MEN'S REST RM.	"	"	"	—	"	"	
104	WOMEN'S "	"	"	"	—	"	"	
105	STORAGE	"	"	PLASTER*	PAINT	"	"	
106	FOYER	"	WOOD	PANEL. CONC. BLK.	STAIN	"	"	

WINDOW SCHEDULE

WINDOW NO.	SIZE WIDTH	SIZE HEIGHT	GLASS TYPE	SCREEN	REMARKS
W-1	—	—	CRYSTAL 3/16"	NO	FIXED GLASS
W-2	8'-6⅝	2'-0"	S.A.	YES	SLIDING

DOOR SCHEDULE

DOOR NO.	WIDTH	HEIGHT	THICK	MATERIAL	REMARKS
D-1	3'-0"	8'-0"	1¾"	D. F.	SOLID CORE
D-2	2'-6"	6'-8	1¾"	D.F.	"
D-3	6'-0"	8'-0"	—	PLYWOOD	SAWCUT FROM PLYWOOD
D-4	3'-0"	8'-0"	1 3/8"	D. F.	SOLID CORE


PANEL SCHEDULE - PANEL A

120/240 V, 1ϕ, 3 W & S/N 225 AMP MAIN LUGS ONLY

LOAD LOCATION	WATTS	TRIP & POLE	ϕ		ϕ	TRIP & POLE	WATTS	LOAD LOCATION
ROOM 101 LIGHTING	1350	20A, 1P	1		2	20A, 1P	1050	SPARE
" 102 & 105 LIGHTS	500		3		4		750	EXTERIOR LIGHTS *
" RECEPTACLES	1200		5		6		1200	MISCEL REC.
" "	1000		7		8		1800	COFFEE WARMER
	1000		9		10	20A, 2P	1800	HOT PLATE
HEATER	2000	30A, 2P	11		12		1800	
	2000		13		14	20A, 2P	750	WALL HEATER
TIME CLOCK	500	20A, 1P	15		16		750	
H. AREA LIGHTS *	300		17		18	20A 1P	900	S. AREA & RMS. 103 & 104 LIGHTS *
" " " *	600		19		20		2000	WATER HEATER
			21		22			SPACE
			23		24			SPACE
	11050						12750	
TOTAL	23800							


* CIRCUITS ON TIME SWITCH CONTROL

FURNISH & INSTALL 3-DBL. POLE, SINGLE THROW 35 AMP, ASTRONOMICAL DIAL TIME SWITCHES BY TORK OR SANGAMO. FLUSH MOUNT NEMA 1B ENCLOSURE.

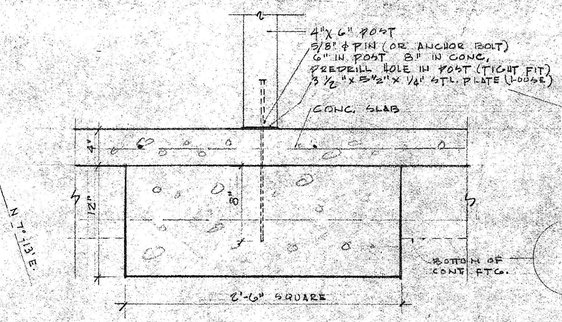

3 FOOTING

SCALE 1½" = 1'-0"

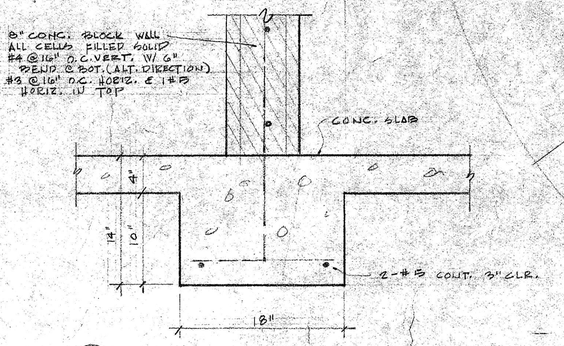


4 CONC. BLOCK WALL

SCALE 1½" = 1'-0"

LEGEND

———	CONDUIT RUN CONCEALED IN WALLS OR CEILING.
- - - -	CONDUIT RUN IN OR UNDER FLOOR OR UNDERGROUND UNDERGROUND 18" MIN. BELOW GRADE
S	SINGLE POLE TOGGLE SWITCH 48" HIGH
S_3	3-WAY " " " "
S_{WP}	WEATHERPROOF SWITCH
⊖	CONVENIENCE OUTLET 12" HIGH OR UNDER SILL
⊕	LIGHT FIXTURE DIRECTED UP.
⊕	" "

HOME RUN TO PANELBOARD MIN. 2-#12 AWG CONDUCTORS

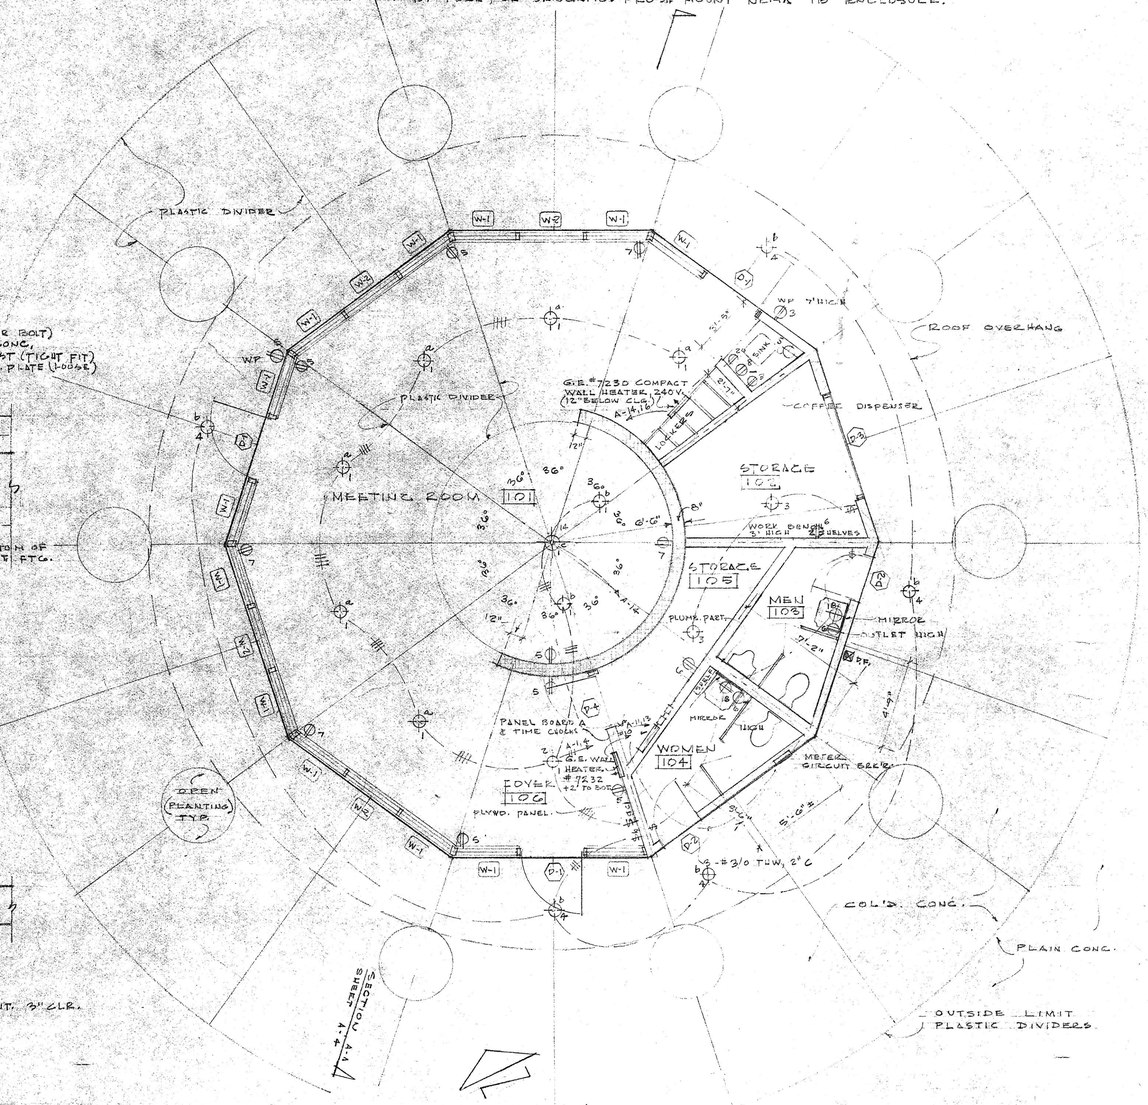

FLOOR PLAN

SCALE 1/4" = 1'-0"

REVISED 26 FEB. 1965
REVISED 9 DEC. 1964


JOHN STASSINOS
CONSULTING ELECTRICAL ENGINEER
SANTA BARBARA CALIFORNIA

PARK BUILDING · FLOOR & FOUNDATION PLAN ... DOS CAMINOS PARK
PLEASANT VALLEY RECREATION & PARK DISTRICT
LAS POSAS ROAD & PONDEROSA DRIVE, CAMARILLO, CALIFORNIA

RICHARD B. TAYLOR, A.S.L.A.
LANDSCAPE ARCHITECT · ARCHITECT · PLANNING CONSULTANT
100 HOPE AVENUE #6, SANTA BARBARA, CALIFORNIA


JOB #6413
AUG. 17, 1964
DRAWN BY AC

A-2

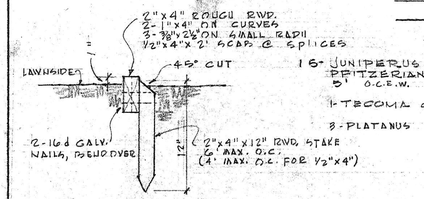

RWD. HEADER DETAIL


NO SCALE

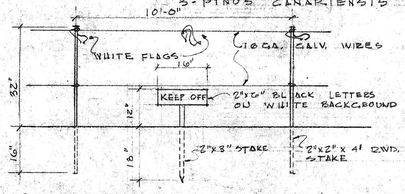

PROTECTIVE FENCE DETAIL

SCALE 1/2"=1'-0"

PROVIDE PROTECTIVE FENCING COMPLETELY AROUND ALL GROUNDCOVER PLANTING

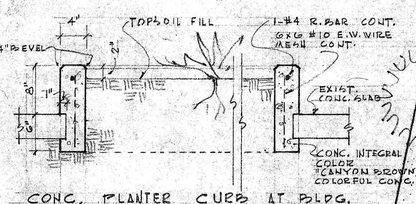

CONC. PLANTER CURB AT BLDG.

SCALE 1½"=1'-0" (ALTERNATE #4)

1-CORTADERIA SELLOANA

LAWN

PONDEROSA DRIVE

11-QUERCUS ILEX 40' O.C.

2-CORTADERIA SELLOANA

ZOYSIA TENUIFOLIA 6" O.C.

SIDEWALK

16-JUNIPERUS CHINENSIS PFITZERIANA COMPACTA 5' O.C.E.W.

1-TECOMA CAPENSIS

3-PLATANUS RACEMOSA

APPROX. TOE OF MOUND

4-TECOMA CAPENSIS

4-PLATANUS RACEMOSA

7-TECOMA CAPENSIS

5-EUCALYPTUS POLYANTHEMOS

6-TECOMA CAPENSIS

ZOYSIA TENUIFOLIA 6" O.C. (BETWEEN CONCRETE ROUNDS)

2-EUCALYPTUS POLYANTHEMOS

HEDERA CANARIENSIS 12" O.C.

3-PINUS CANARIENSIS

EXIST. SAND

8-PINUS CANARIENSIS

3-UMBELLULARIA CALIFORNICA

EXIST. MOUND RESHAPE AS DIRECTED

5-PINUS CANARIENSIS

3-JACARANDA ACUTIFOLIA 20-CARISSA TUTTLEI 1-40 (UNDER)

7-PLATANUS RACEMOSA

CONC. MOWING EDGE (EXIST.)

2-PLATANUS RACEMOSA

1-SALIX BABYLONICA

EXIST. MOUND RESHAPE AS DIRECTED

4-PINUS CANARIENSIS

5-TECOMA CAPENSIS

55-JUNIPERUS C. PFITZERIANA 5'-0" O.C. FIRST ROW 2'-0" FROM EDGE

LAS POSAS ROAD

RUBBER HOSE OR CINCH TIE (TYP.)

10 GAGE GALV. WIRE (TYP.)

2"x2" RWD.

TIE

TREE

6'-0"

2'-0"

STAKING DETAIL

NO SCALE

LAWN

3-PLATANUS RACEMOSA

3-PINUS CANARIENSIS

1"=20'

N

PICNIC TABLES (N.I.C.)

10-PLATANUS RACEMOSA

HEDERA CANARIENSIS 12" O.C.

4-UMBELLULARIA CALIFORNICA

6-NERIUM OLEANDER DWARF DOUBLE PINK, 3-EACH CONTAINER (PETUNIA HYBRIDA WHITE DOUBLE 10" O.C.) SEE NOTE FOR SOIL MIX

2-ARCH. FIBERGLASS CONTAINERS (SEE NOTE THIS SHEET) CONTRACTOR MAY SUBSTITUTE CONCRETE PLANTER (POURED OR PRECAST) OF SAME DIMENSIONS (SUBMIT DATA TO LAND. ARCH. FOR APPROVAL)

3-PLATANUS RACEMOSA

3-PLATANUS RACEMOSA

2-HETEROMELES ARBUTIFOLIA

CONCRETE (EXIST.)

EXIST. MOUND, RESHAPE AS DIRECTED

4-PLATANUS RACEMOSA

1-MAGNOLIA GRANDIFLORA

HEDERA CANARIENSIS 12" O.C.

1-CORTADERIA SELLOANA

3-HETEROMELES ARBUTIFOLIA

16-HETEROMELES ARBUTIFOLIA 6' O.C., 4' FROM WALK

3-PINUS CANARIENSIS

32-HEMEROCALLIS DWARF EVERGREEN BLOOMS 18" FROM INSIDE EDGE OF CURB 3' O.C.

BLDG.

10-JUNIPERUS C. "ARMSTRONGI" (SEE DETAIL AT LEFT FOR CONC. PLANTER CURB, ALT.#4)

1-YUCCA GLORIOSA

10-DIOSPYROS KAKI "FUYU" 15' O.C.

7-OLEA EUROPEA "FRUITLESS" 15' O.C.

6-TECOMA CAPENSIS

3-PLATANUS RACEMOSA

2-PHORMIUM TENAX DWF. MAROON

11-QUERCUS ILEX 40' O.C.

28-EUPHORBIA SPLENDENS 2'0 O.C.

8-TRACHYCARPUS FORTUNEI

4-AGAVE ATTENUATA

1-ALOE ARBORESCENS

LAWN

48-JUNIPERUS C. TAMARISCIFOLIA 4'0 O.C.

3-STRELITZIA REGINAE

KALANCHOE BLOSSFELDIANA YELLOW 12" O.C.

4-TRACHYCARPUS FORTUNEI

PROVIDE 3" DECOMPOSED GRANITE IN SHADED AREA PROVIDE WATERING BASIN AROUND EACH SHRUB. 2"x4" RWD. HDRS. 4'x4' AROUND EA. TREE, SOIL LEVEL DOWN 2" BELOW HDR.

20-JUNIPERUS C. PFITZERIANA 5' O.C.

3-HETEROMELES ARBUTIFOLIA

6-EUCALYPTUS POLYANTHEMOS

1-YUCCA GLORIOSA

2-CORTADERIA SELLOANA

2"x4" RWD. HDR.

1-DIOSPYROS KAKI "FUYU"

1-CORTADERIA SELLOANA

1-LAGERSTROEMIA INDICA ROSEA (PETUNIA HYBRIDA DOUBLE PINK AND WHITE 10" O.C. UNDER)

2"x4" RWD. HDR.

30-PINUS CANARIENSIS

1-PHORMIUM TENAX VARIEGATA

PROVIDE 3" DECOMPOSED GRANITE IN SHADED AREA PROVIDE WATERING BASIN AROUND EACH SHRUB. 2"x4" RWD. HDRS. 4'x4' AROUND EA. TREE, SOIL LEVEL DOWN 2" BELOW HDR.

3-HETEROMELES ARBUTIFOLIA

RWD. HDR. 3-3/8"x2½" BATTS

38-HAKEA SUAVEOLENS

4-HETEROMELES ARBUTIFOLIA

3-PINUS HALEPENSIS

2-EUCALYPTUS POLYANTHEMOS

HEDERA CANARIENSIS 12" O.C.

1-ACACIA LONGIFOLIA

2-HAKEA SUAVEOLENS

135-HYPERICUM CALYCINUM 18" O.C.

2"x4" RWD. HDR. 3' FROM P.L.

3-PINUS HALEPENSIS

HORSESIDE COURT N.I.C.

12-EUCALYPTUS POLYANTHEMOS

10-PLATANUS RACEMOSA

14-EUCALYPTUS POLYANTHEMOS

A.C. EXIST. PARKING

4-PLATANUS RACEMOSA

98-PITTOSPORUM UNDULATUM 5' O.C. (KEEP TRIMED TO 12' HIGH) PLANT 5' FROM P.L.

4-PINUS HALEPENSIS

2-PINUS CANARIENSIS

2-PINUS HALEPENSIS

89-PITTOSPORUM UNDULATUM 5' O.C.

41-JUNIPERUS CHINENSIS PFITZERIANA COMPACTA 4'-6" O.C.E.W.

NOTE: SOIL MIX FOR CONTAINERS
BROKEN POTTERY OVER DRAIN HOLES
1" GRAVEL IN BOTTOM
1 PART TOPSOIL
4 PARTS U.C. MIX
2 HANDFULS BONE MEAL EACH CONTAINER
1 HANDFUL BLOOD MEAL EACH CONTAINER.
MIX THOROUGHLY

ARCHITECTURAL FIBERGLASS CONTAINERS:
#AFC-521 51 CYLINDER 1'-9" HIGH INCLUDING 3" BASE
4-DRAIN HOLES 3/4" ϕ BLUE-GRAY COLOR.
AVAILABLE AT:
ARCHITECTURAL FIBERGLASS PLANTERS
2020 SOUTH ROBERTSON BLVD.
LOS ANGELES 34, CALIFORNIA
PHONE UPTON 0-9757

FIBERGLASS CONTAINERS MUST BE PLANTED THE SAME DAY DELIVERED OR STORED IN LOCKED ROOM TO PREVENT DAMAGE.

SCALE 1" = 20'

LEGEND:

N.I.C. = NOT IN CONTRACT
O.C. = ON CENTER

Richard B. Taylor L.A.#456

PLANTING PLAN

PLEASANT VALLEY RECREATION & PARK DISTRICT

LAS POSAS ROAD & PONDEROSA DRIVE, CAMARILLO, CALIFORNIA

RICHARD B. TAYLOR, A.S.L.A., A.I.A.

LANDSCAPE ARCHITECT · ARCHITECT · PLANNING CONSULTANT

100 HOPE AVENUE #6, SANTA BARBARA, CALIFORNIA


JOB NO. 6410
SEPT 17, 1965
DRAWN BY EMS

L-1

PONDEROSA DRIVE

SIDEWALK

THRUST BLOCK

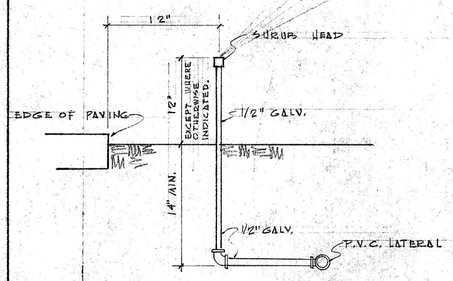

SHRUB HEAD DETAIL

NO SCALE

TOT AREA

12" CONC. MOW. EDGE

BENCH N.I.C.

ADJUST HEADS TO AVOID TOP OF MOUND (TO MINIMIZE HT. OF BACKFLOW PREVENTER)

APPROX. MOUND

LAS POSAS ROAD

THRUST BLOCK

THRUST BLOCK

CONC.

BLDG.

EXIST. H.B.

EXIST. ELEC. METER & UNDERGROUND SERVICE

40" CONC. RET. WALL

EXIST. H.B.

EXIST. COPPER LINES

PICNIC TABLES

6" RISERS

3/4" VALVE

THRUST BLOCK

1/2" SCH. 40 P.V.C. SUPPLY LINE TO CONTROLLER

CONTROLLER "A"

CONTROLLER "B"

APPROX. LOCATION EXIST. UTILITY POLE

PROVIDE ELECTRICITY FROM EXIST. UTILITY POLE & LOCATE CONTROLLERS AT BASE 4' FROM PROP. LINE. CONNECT ELEC. TO CONTROLLERS.

CONTRACTOR TO CONNECT TO EXIST. ELEC. METER OR PROVIDE NEW METER.

1 1/4" COPPER LINE BY OTHERS

TAKE-OFF CONTROLLER SUPPLY LINE BEFORE FIRST VALVE.

FERTILIZER INJECTION PUMP TANK (IN VAULT WITH PUMP) ALTERNATE BID # 3

BACKFLOW PREVENTER (INSTALL ABOVE HIGHEST HEAD AS REQUIRED BY CODES

PUMP (IN VAULT)

CONNECT TO 2" METER (METER BY OWNER)

EXIST. 1" METER FOR DOMESTIC (DO NOT DISTURB)

EXIST. 4" A.C. STUB-IN WATER

BLACKTOP PARKING

NOTE: LOCATE EQUIPMENT 3' FROM PROPERTY LINE. PROVIDE ELECTRICITY FOR PUMP - SEE PUMP SPECS. SHEET L-3 FOR ELEC. REQUIREMENTS. PROVIDE ELEC. FOR FERTILIZER INJECTION PUMP. SEE NOTE BELOW FOR SPECS.

CONTRACTOR TO CONNECT TO EXIST. ELEC. METER OR PROVIDE NEW METER.

NOTE: ALL ELECTRICAL SERVICE TO BE UNDERGROUND

FERTILIZER INJECTION PUMP TANK ASSEMBLY (ALTERNATE BID # 3)
#6-470 MODEL 6 WITH 30 GALLON TANK &
G58 ASSEMBLY FLOAT FOR FOOT VALVE.
PROVIDE G500 SERIES PUMP & ALL ACCESSORIES & CONNECTIONS FOR A COMPLETE FERTILIZER INJECTION SYSTEM.
1/4 H.P. MOTOR 115 V. 60 CYCLE
PRECISION CHEMICAL PUMP CO. OR EQUAL
1896 MAIN STREET, WALTHAM, MASSACHUSETTS.

REWD. BENCH

H.B. NEXT TO WALK

HORSESHOES

6" RISERS

6" RISERS

4-18" RISERS

18" RISER

SCALE 1" = 20'

Richard B. Taylor L.A. #456

SPRINKLER PLAN
PLEASANT VALLEY RECREATION & PARK DISTRICT
LAS POSAS ROAD. & PONDEROSA DRIVE. CAMARILLO. CALIFORNIA

RICHARD B. TAYLOR, A.S.L.A., A.I.A.
LANDSCAPE ARCHITECT · ARCHITECT · PLANNING CONSULTANT
100 HOPE AVENUE #6. SANTA BARBARA. CALIFORNIA

JOB # 6410
SEPT. 17, 1965
DRAWN BY C.A.G.

L-2

SYMBOL	MODEL NO.	MANUFACTURER	TYPE HEAD	OUTPUT	PRESSURE	RADIUS
●	700	THOMPSON	BUBBLER HEAD	.8 GPM	30 P.S.I.	——
	1184-6, 1190-6	"	SHRUB HEAD	1.0	40	8'
	1184-9, 1190-9	"	" "	1.4	40	11'
	1184-12, 1190-12	"	" "	2.0	50	14'
	1184-15	"	" "	2.4	60	17'
	532-00	TORO/MOIST-O-MATIC	POP-UP RECTANGULAR SPRAY	1.0	25 P.S.I.	24'x9'
	639R-33	" "	INTERMED. GEAR. HD. V.I.H. - R/C, FULL CIRCLE	22.0	60	69'
	657R-54	" " "	LARGE GEAR. HD. V.I.H. - R/C, PART CIRCLE	14.8	60	62'
	35PJ	RAINBIRD	PART CIRCLE IMPACT HD. 9/16" NOZZLE	7.2	50	50'
	25PJ-DA	"	" 5/32" NOZZLE W/ BAFFLE	4.4	40	40'
	25PJ	"	PART CIRCLE IMPACT HD. 5/32" NOZZLE	4.4	40	40'
	20	"	FULL CIRCLE IMPACT HD. 5/32" NOZZLE	4.4	40	40'
	617-16	TORO/MOIST-O-MATIC	" " "R/C	2.5	45	42'
	617-17	" " " "	" " "R/C	5.0	45	43'
	210-03	" " " "	REMOTE CONTROL VALVE 3/4"			
	210-04	" " " "	" " " 1"			
	211-06	" " " "	" " " 1½"			
	211-08	" " " "	" " " 2"			
(CS)	168-00	" " " "	MONITOR II STAT. AUTO. CONTROLLER			

NOTE: ALL SPRINKLER HEADS IN TURF AREAS SHALL BE RUBBER COVERED.

	QUICK COUPLER VALVE - CONTRACTOR SHALL PROVIDE OWNER WITH 6 COUPLERS FOR HOSE END.
	PUMP IN VAULT (SEE DETAILS)
	BACKFLOW PREVENTER (SEE DIAGRAM)
CL. 150	CEMENT ASBESTOS PIPE, SIZE NOTED
CL. 200	1220 P.V.C. PLASTIC PIPE, SIZES NOTED
	SAME AS ABOVE - UNDER CONCRETE OR ASPHALT
	METER


PUMP SPECS.

H.P.	3 TO 5	MOTOR
VOLTS	240 - 480	
TYPE	H3	
DESIGN	B, CODE H	
R.P.M.	1800	
HY VOLT	AMP 6.3	PUMP
LO VOLT	AMP 12.7	
RATING	40° C	
CYCLE	60	
G.P.M.	75 MAX (3½ H.P.)	


"UNICLOSED ASBESTOS COATED MOTOR"

WATERING SCHEDULE


CONTROLLER 'A'		CONTROLLER 'B'	
REMOTE CONTROL STATION NO.	CALCULATED DEMAND	REMOTE CONTROL STATION NO.	CALCULATED DEMAND
A - 1	34.0	B - 1	44.0
A - 2	42.4	B - 2	44.0
A - 3	62.4	B - 3	44.0
A - 4	48.4	B - 4	66.0
A - 5	35.0	B - 5	44.0
A - 6	21.8	B - 6	44.0
A - 7	44.0	B - 7	44.4
A - 8	32.5	B - 8	44.4
A - 9	44.0	B - 9	44.4
A - 10	44.4	B - 10	59.2
A - 11	44.4	B - 11	44.4

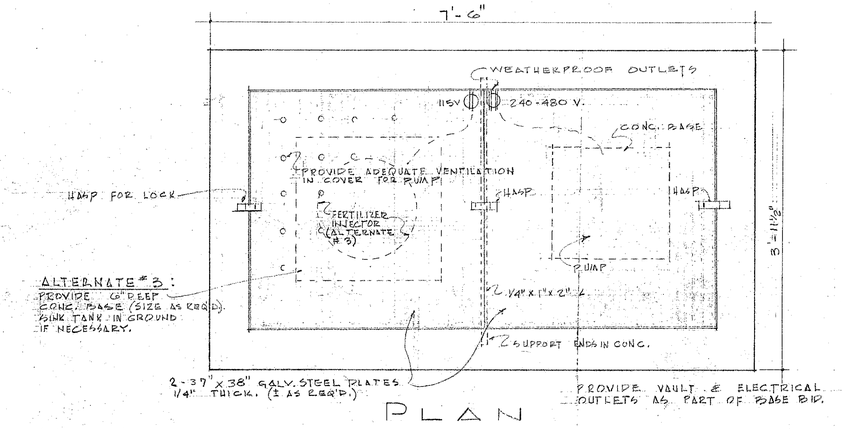

PLAN

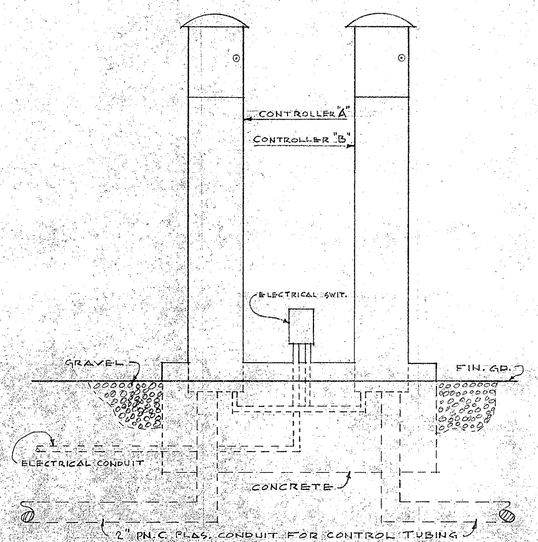


AUTOMATIC CONTROLLER INSTALLATION DETAIL
NO SCALE

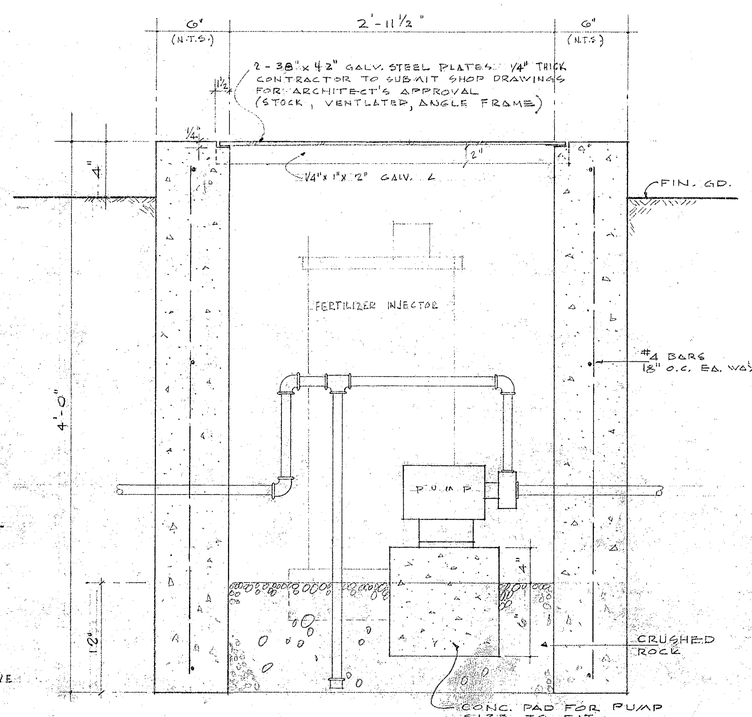


SECTION

PUMP & VACUUM BREAKER VAULT
NO SCALE

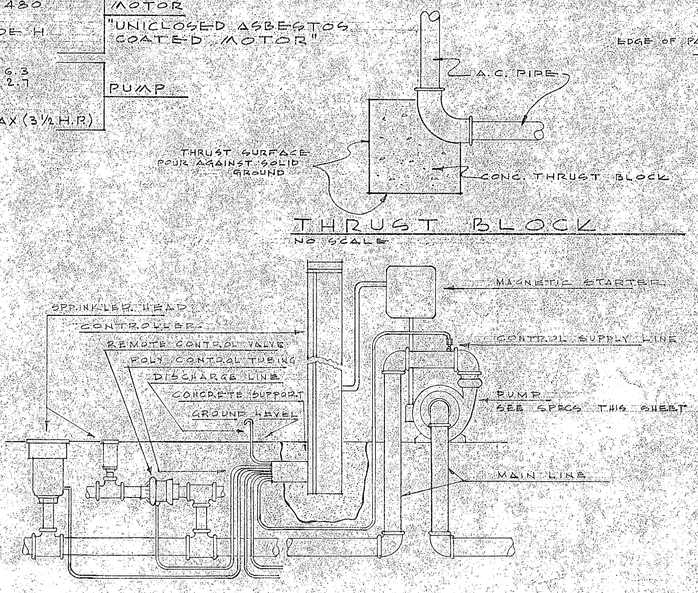


THRUST BLOCK
NO SCALE


SCHEMATIC DETAIL FOR INSTALLATION CORDINATING PUMP, MAGNETIC STARTER, CONTROLLER, REMOTE CONTROL VALVES & SPRINKLER HEADS
NO SCALE

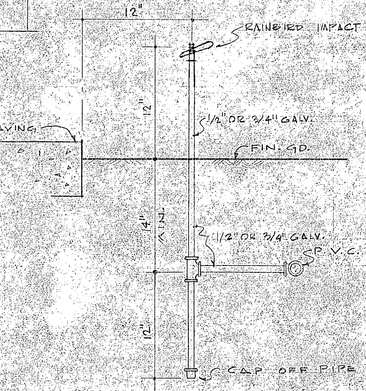


RAINBIRD HEAD DETAIL
NO SCALE

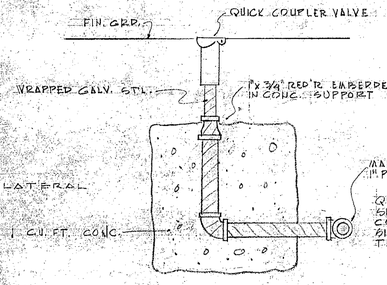

QUICK COUPLER DET.
NO SCALE

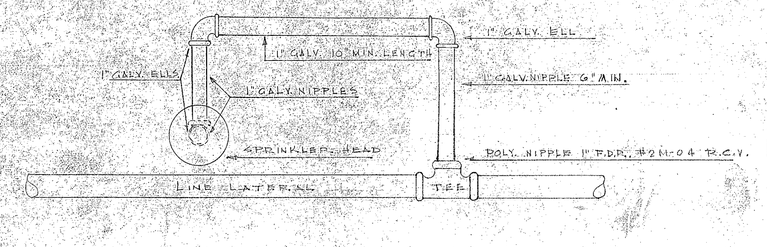

DETAIL OF INSTALLATION FOR VALVE UNDER HEAD AND SWING JOINT RISER
NO SCALE

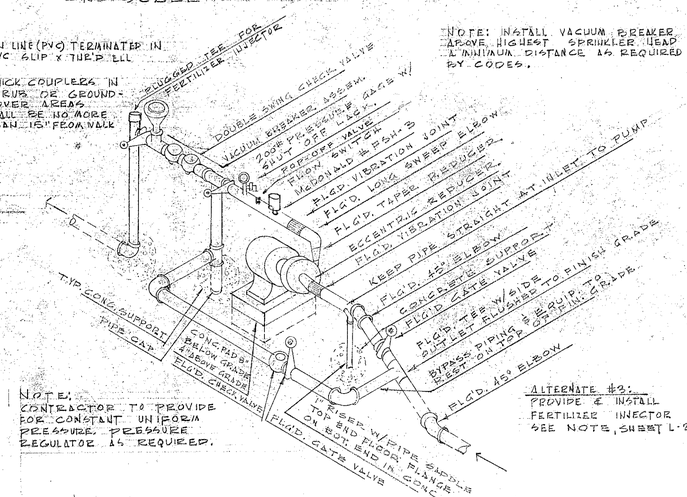

NOTE:
CONTRACTOR TO PROVIDE FOR CONSTANT UNIFORM PRESSURE PRESSURE REGULATOR AS REQUIRED.

SCHEMATIC DETAIL
PUMPING STATION & VACUUM BREAKER
NO SCALE

Richard B. Taylor L.A. #456

SPRINKLER DETAILS & SCHEDULES · LANDSCAPE ··· DOS CAMINOS PARK

PLEASANT VALLEY RECREATION & PARK DISTRICT

LAS POSAS ROAD & PONDEROSA DRIVE.

RICHARD B. TAYLOR, A.S.L.A. A.I.A.
LANDSCAPE ARCHITECT · ARCHITECT · PLANNING CONSULTANT
100 HOPE AVENUE #6, SANTA BARBARA, CALIFORNIA

JOB NO. 6410
SEPT 17, 1965
DRAWN BY SMS JOF

L-3