
Dos Caminos — Revised 2/65

Sheet No. A-1	Staking, Grading · Lighting Plan
Sheet No. A-2	Park Building · Floor & Foundation Plan
Sheet No. A-3	Park Building
Sheet No. A-4	Park Building · Roof Framing · Section, Details
Sheet No. A-5	Park Building · Door, Window & Partition Details
Sheet No. L-1	Const. Details · Landscape
Sheet No. L-2	Const. Details · Landscape
Sheet No. L-1	Planting Plan
Sheet No. L-2	Sprinkler Plan
Sheet No. L-3	Sprinkler Details & Sch. · Landscape

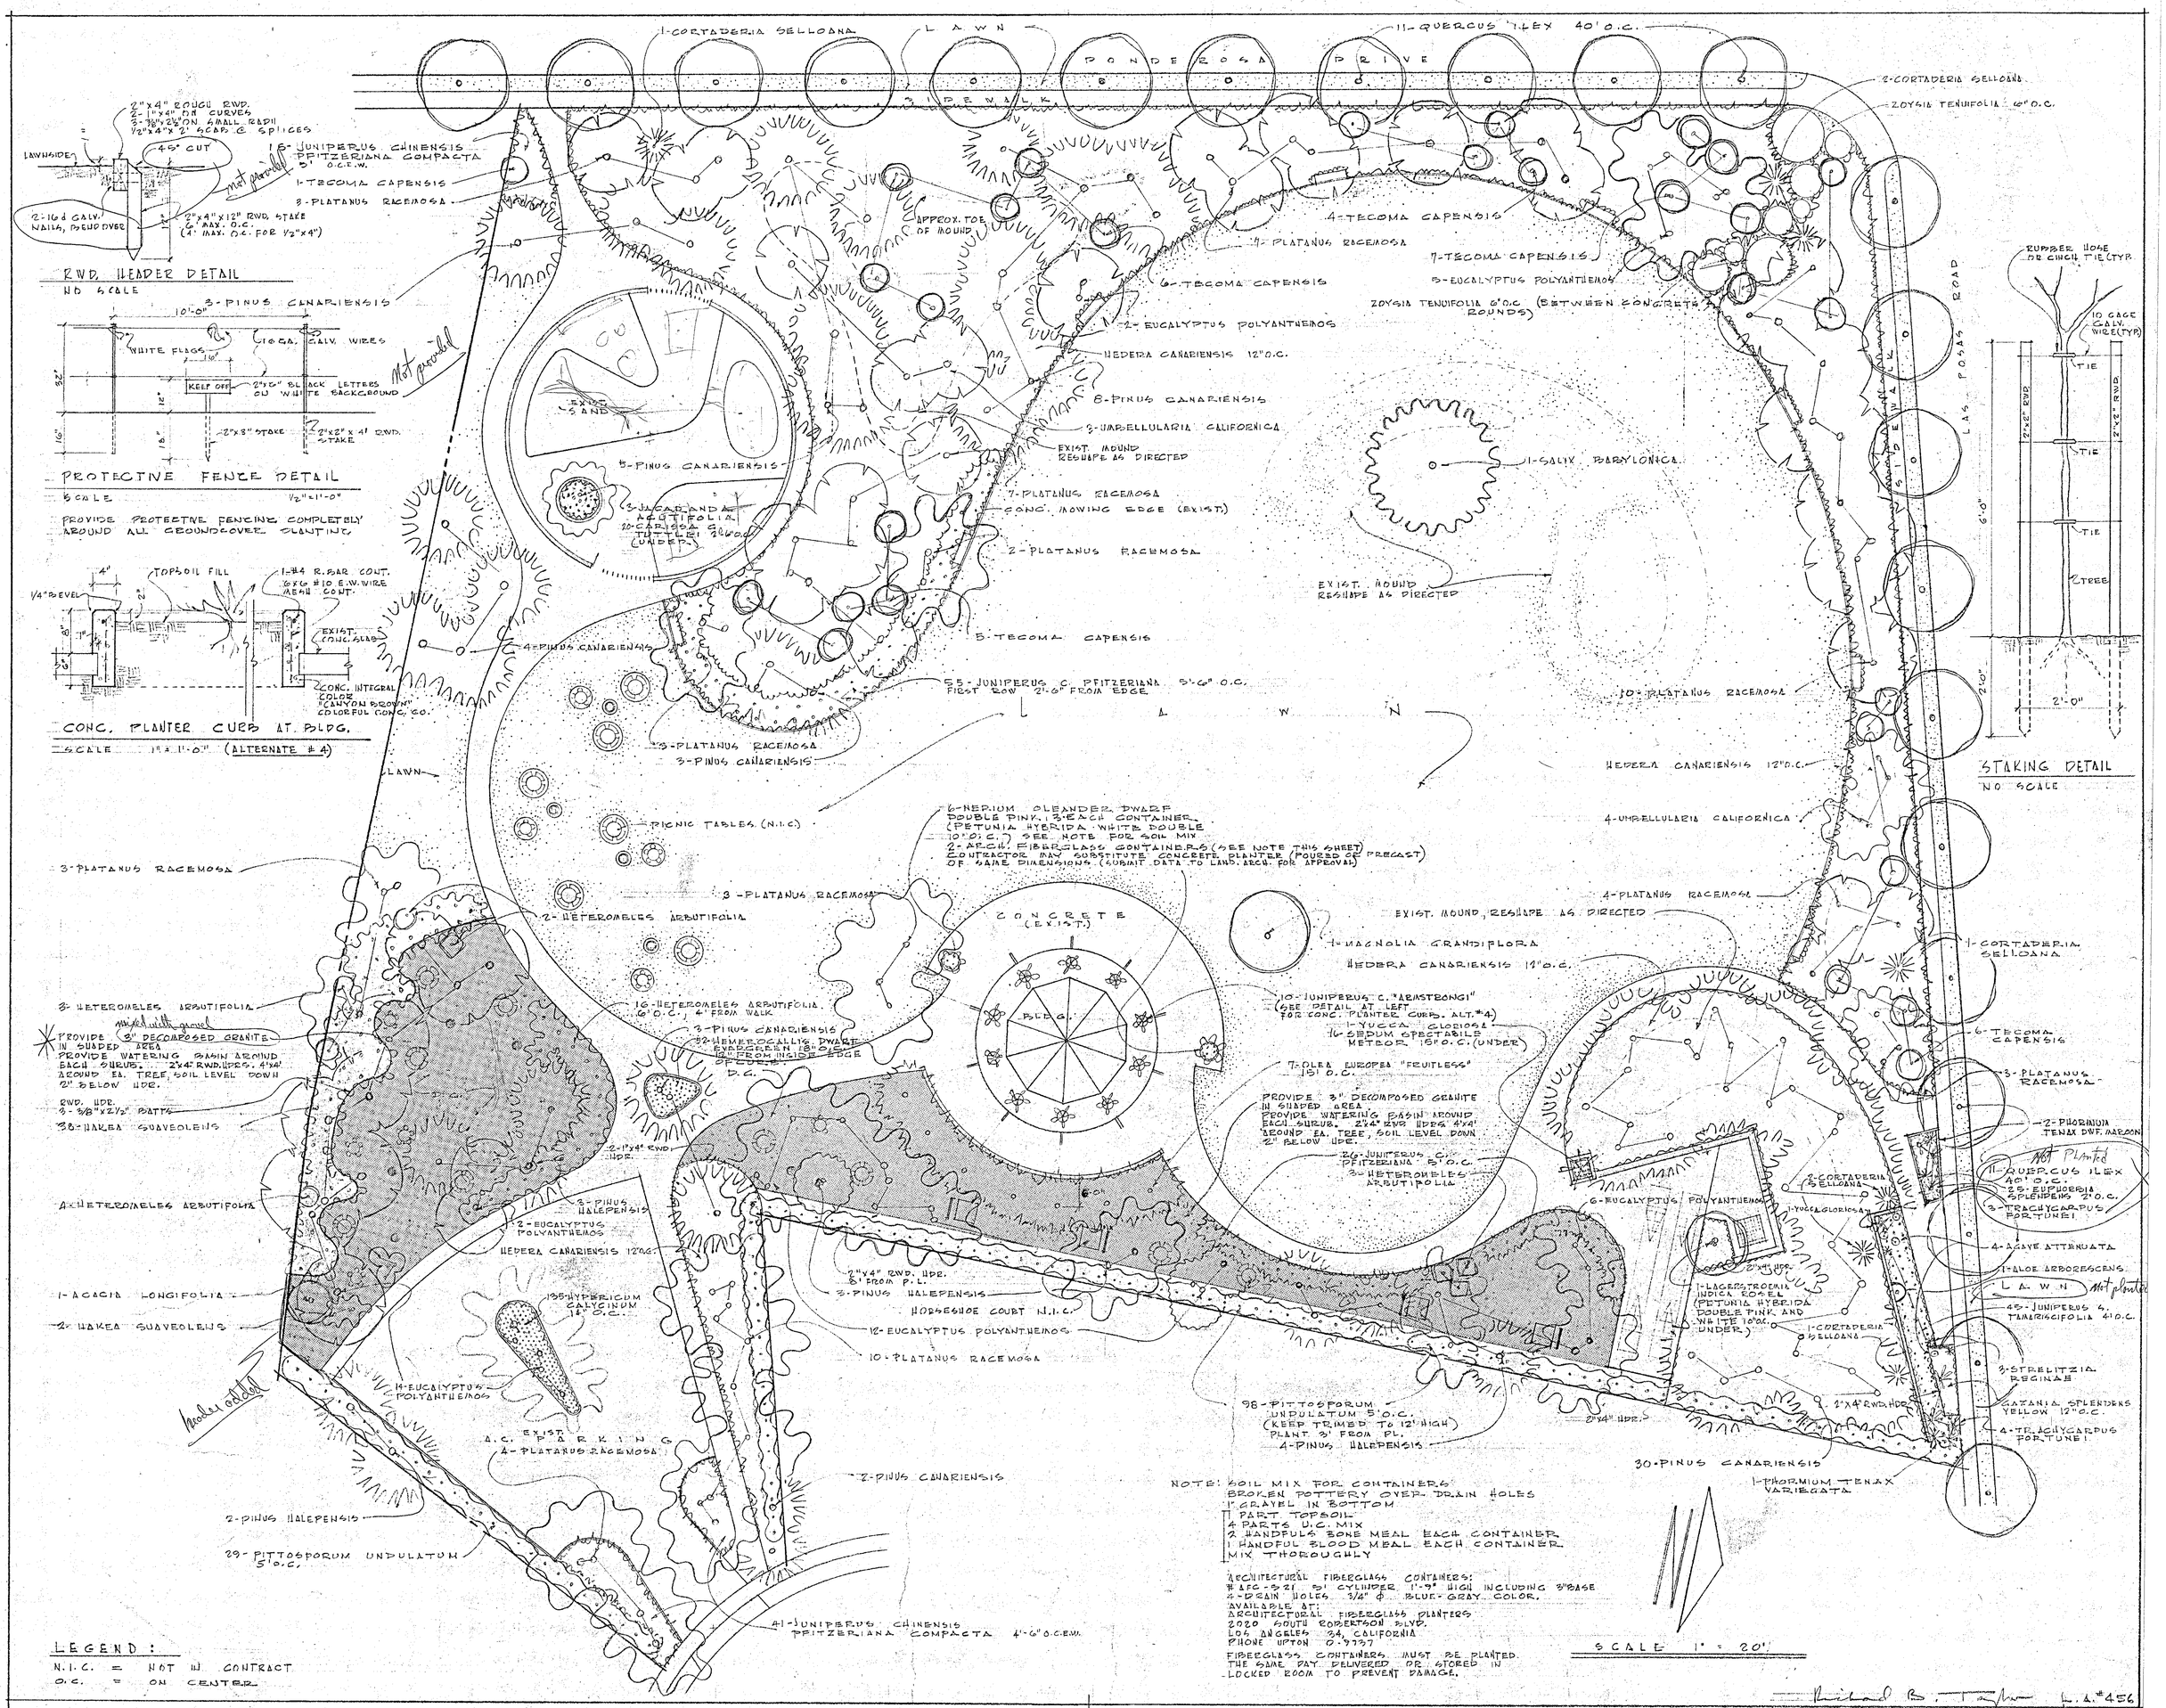

2"x4" ROUGH RWD. 2-1"x4" ON CURVES 3-⅜"x2½" ON SMALL RADII ½"x4"x2' SCABS @ SPLICES
LAWNSIDE
45° CUT
2-16d GALV. NAILS, PSEUDOVER
2"x4"x12" RWD. STAKE @ MAX. O.C. (4' MAX. O.C. FOR ½"x4")
not provided

RWD. HEADER DETAIL
NO SCALE

PROTECTIVE FENCE DETAIL
SCALE ½"=1'-0"

PROVIDE PROTECTIVE FENCING COMPLETELY AROUND ALL GROUNDCOVER PLANTING

CONC. PLANTER CURB AT BLDG.
SCALE 1"=1'-0" (ALTERNATE # 4)

STAKING DETAIL
NO SCALE

NOTE: SOIL MIX FOR CONTAINERS
BROKEN POTTERY OVER DRAIN HOLES
1" GRAVEL IN BOTTOM
1 PART TOPSOIL
4 PARTS U.C. MIX
2 HANDFULS BONE MEAL EACH CONTAINER
1 HANDFUL BLOOD MEAL EACH CONTAINER
MIX THOROUGHLY

ARCHITECTURAL FIBERGLASS CONTAINERS:
#AFC-5-21, 61 CYLINDER 1'-9" HIGH INCLUDING 3" BASE
4-DRAIN HOLES 3/4" ϕ BLUE-GRAY COLOR.
AVAILABLE AT:
ARCHITECTURAL FIBREGLASS PLANTERS
2020 SOUTH ROBERTSON BLVD.
LOS ANGELES 34, CALIFORNIA
PHONE UPTON 0-9757
FIBREGLASS CONTAINERS MUST BE PLANTED THE SAME DAY DELIVERED OR STORED IN LOCKED ROOM TO PREVENT DAMAGE.

LEGEND:
N.I.C. = NOT IN CONTRACT
O.C. = ON CENTER


Richard B. Taylor L.A.#456

PLANTING PLAN
PLEASANT VALLEY RECREATION & PARK DISTRICT
LAS POSAS ROAD & PONDEROSA DRIVE, CAMARILLO, CALIFORNIA

RICHARD B. TAYLOR, A.S.L.A., A.I.A.
LANDSCAPE ARCHITECT · ARCHITECT · PLANNING CONSULTANT
100 HOPE AVENUE #6, SANTA BARBARA, CALIFORNIA

JOB NO. 6410
SEPT. 1, 1966
DRAWN BY CMS
L-1

PONDEROSA DRIVE

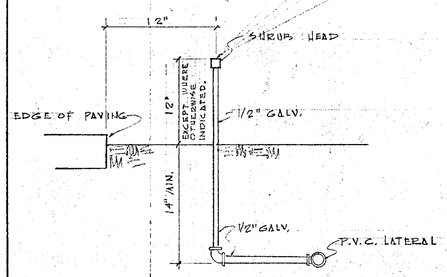

SHRUB HEAD DETAIL
NO SCALE

SIDEWALK
THRUST BLOCK
TOT AREA
12" CONC. MOW. EDGE
BENCH N.I.C.
ADJUST HEADS TO AVOID TOP OF MOUND (TO MINIMIZE HT. OF BACKFLOW PREVENTER)
APPROX. MOUND
35 half heads & line not installed
LAS POSAS ROAD
THRUST BLOCK
PICNIC TABLES
6" RISERS
EXIST. H.B.
EXIST. ELEC. METER & UNDERGROUND SERVICE
BLDG.
CONC.
40" CONC. BLK. WALL
EXIST. COPPER LINES
THRUST BLOCK
1/2" SCH. 40 P.V.C. SUPPLY LINE TO CONTROLLER
CONTROLLER "A"
CONTROLLER "B"
APPROX. LOCATION EXIST. UTILITY POLE
1 1/2" COPPER LINE BY OTHERS
TAKE-OFF CONTROLLER SUPPLY LINE BEFORE FIRST VALVE.
FERTILIZER INJECTION PUMP TANK (IN VAULT WITH PUMP) ALTERNATE BID # 3
BACKFLOW PREVENTER (INSTALL ABOVE HIGHEST HEAD AS REQUIRED BY CODES
PUMP (IN VAULT)
CONNECT TO 2" METER (METER BY OWNER)
EXIST. 1" METER FOR DOMESTIC (DO NOT DISTURB)
EXIST. 4" A.C. STUB-IN WATER
BLACKTOP PARKING
PROVIDE ELECTRICITY FROM EXIST. UTILITY POLE & LOCATE CONTROLLERS AT BASE & FROM PROP. LINE. CONNECT ELEC. TO CONTROLLERS.
CONTRACTOR TO CONNECT TO EXIST. ELEC. METER OR PROVIDE NEW METER.
NOTE: ALL ELECTRICAL SERVICE TO BE UNDERGROUND
NOTE: LOCATE EQUIPMENT 5' FROM PROPERTY LINE. PROVIDE ELECTRICITY FOR PUMP - SEE PUMP SPECS. SHEET L-3 FOR ELEC. REQUIREMENTS. PROVIDE ELEC. FOR FERTILIZER INJECTION PUMP. SEE NOTE BELOW FOR SPECS.
CONTRACTOR TO CONNECT TO EXIST. ELEC. METER OR PROVIDE NEW METER.
FERTILIZER INJECTION PUMP TANK ASSEMBLY (ALTERNATE BID # 3)
#S-470 MODEL S WITH 30 GALLON TANK & GSA ASSEMBLY FLOAT FOR FOOT VALVE.
PROVIDE B500 SERIES PUMP & ALL ACCESSORIES & CONNECTIONS FOR A COMPLETE FERTILIZER INJECTION SYSTEM.
1/4 H.P. MOTOR 115 V. 60 CYCLE
PRECISION CHEMICAL PUMP CO. OR EQUAL
1396 MAIN STREET, WALTHAM, MASSACHUSETTS.
RWD. BENCH
H.B. NEXT TO WALL
Change to your location
6" RISERS
4-18" RISERS
18" RISER
HORSESHOES
SCALE 1" = 20'

Richard B. Taylor L.A. #456

SPRINKLER PLAN
PLEASANT VALLEY RECREATION & PARK DISTRICT
LAS POSAS ROAD & PONDEROSA DRIVE, CAMARILLO, CALIFORNIA

DOS CAMINOS PARK

RICHARD B. TAYLOR, A.S.L.A., A.I.A.
LANDSCAPE ARCHITECT · ARCHITECT · PLANNING CONSULTANT
100 HOPE AVENUE #6, SANTA BARBARA, CALIFORNIA

JOB # 6410
SEPT 17, 1965
DRAWN BY C.A.G.
L-2

SYMBOL	MODEL NO.	MANUFACTURER	TYPE HEAD	OUTPUT	PRESSURE	RADIUS
●	700	THOMPSON	BUBBLER HEAD	.8 GPM	30 P.S.I.	——
	1184-6, 1190-6	"	SHRUB HEAD	1.0	40	8'
	1184-9, 1190-9	"	" "	1.4	40	11'
	1184-12, 1190-12	"	" "	2.0	50	14'
▽	1184-15	"	" "	2.4	60	17'
	532-00	TORO/MOIST-O-MATIC	POP-UP RECTANGULAR SPRAY	1.0	25 P.S.I.	24'X9'
○	639R-33	" " " "	INTERMED. GEAR-HD. V.I.H. - R/C, FULL CIRCLE	22.0	60	69'
	657R-54	" " " "	LARGE GEAR HD. V.I.H. - R/C, PART CIRCLE	14.8	60	62'
	35 PJ	RAINBIRD	PART CIRCLE IMPACT HD. 3/16" NOZZLE	7.2	50	50'
(11)	25 PJ-DA	"	" 5/32" NOZZLE W/ BAFFLE	4.4	40	40'
	25 PJ	"	PART CIRCLE IMPACT HD. 5/32" NOZZLE	4.4	40	40'
	20	"	FULL CIRCLE IMPACT HD. 5/32" NOZZLE	4.4	40	40'
	617-16	TORO/MOIST-O-MATIC	" " "R/C	2.5	45	42'
	617-17	" " " "	" " "R/C	5.0	45	43'
(1)	210-03	" " " "	REMOTE CONTROL VALVE 3/4"			
(2)	210-04	" " " "	" " " 1"			
(4)	211-06	" " " "	" " " 1½"			
(4)	211-08	" " " "	" " " 2"			
(103)	168-00	" " " "	MONITOR II STAT. AUTO. CONTROLLER			

NOTE: ALL SPRINKLER HEADS IN TURF AREAS SHALL BE RUBBER COVERED.

Ⓠ	QUICK COUPLER VALVE. CONTRACTOR SHALL PROVIDE OWNER WITH 6 COUPLERS FOR HOSE END.
	PUMP IN VAULT (SEE DETAILS)
⋈	BACKFLOW PREVENTER (SEE DIAGRAM)
---—---—CL-150	CEMENT ASBESTOS PIPE, SIZE NOTED
———— CL.200	1220 P.V.C. PLASTIC PIPE, SIZES NOTED
- - - - - - -	SAME AS ABOVE - UNDER CONCRETE OR ASPHALT
M	METER.


PUMP SPECS.

H.P.	3 TO 5	MOTOR
VOLTS	240 - 480	
TYPE	H3	
DESIGN	B, CODE H	
R.P.M.	1800	
HY VOLT	AMP 6.3	PUMP
LO VOLT	AMP 2.7	
RATING	40° C	
CYCLE	60	
G.P.M.	75 MAX (3½ H.P.)	


"UNICLOSED ASBESTOS COATED MOTOR"

WATERING Schedule


CONTROLLER 'A'		CONTROLLER 'B'	
REMOTE CONTROL STATION NO.	CALCULATED DEMAND	REMOTE CONTROL STATION NO.	CALCULATED DEMAND
A - 1	34.0	B - 1	44.0
A - 2	42.4	B - 2	44.0
A - 3	62.4 X	B - 3	44.0
A - 4	48.4	B - 4	66.0 X
A - 5	35.0	B - 5	44.0
A - 6	21.8	B - 6	44.0
A - 7	44.0	B - 7	44.4
A - 8	32.5	B - 8	44.4
A - 9	44.0	B - 9	44.4
A - 10	44.4	B - 10	59.2 X
A - 11	44.4	B - 11	44.4

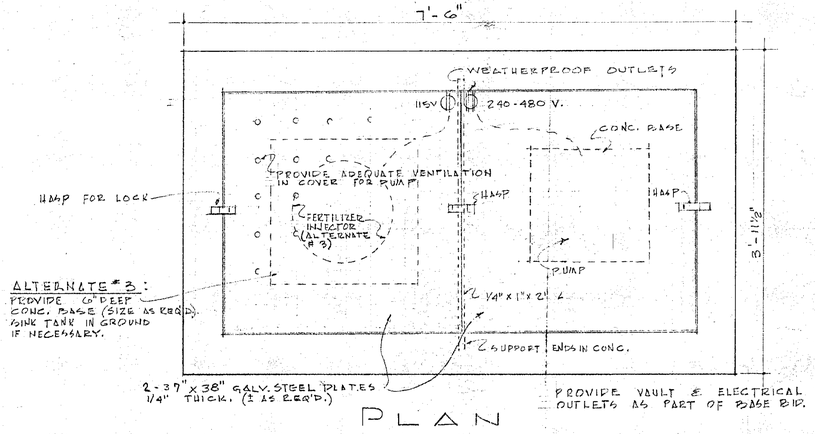

PLAN

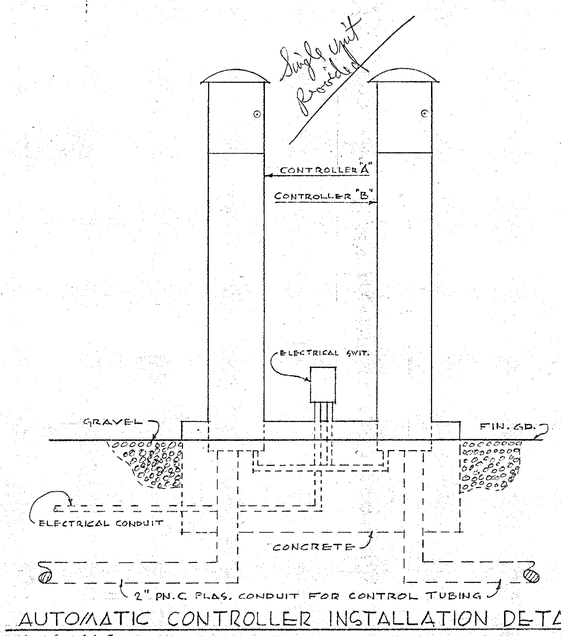


AUTOMATIC CONTROLLER INSTALLATION DETAIL
NO SCALE

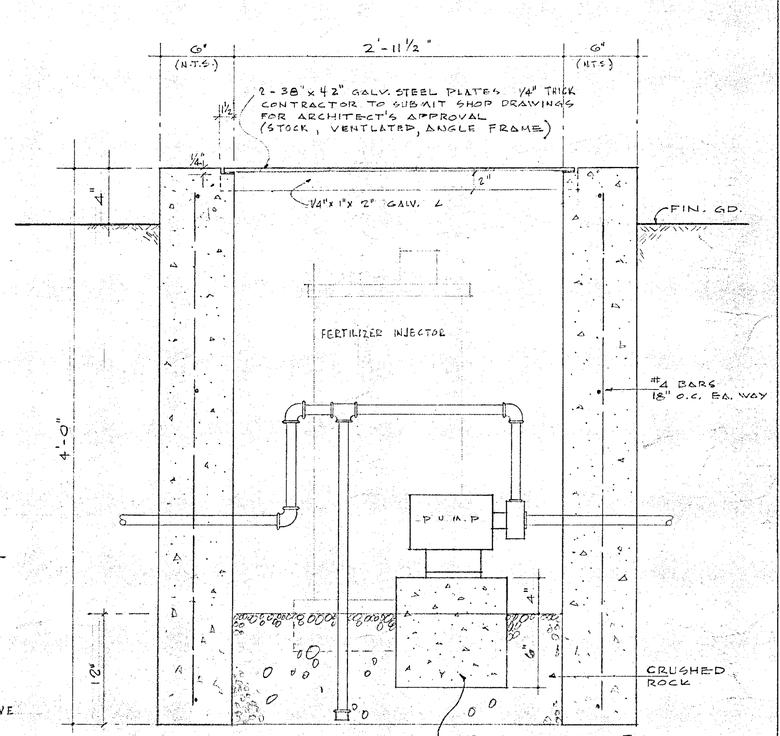


SECTION


PUMP & VACUUM BREAKER VAULT
NO SCALE

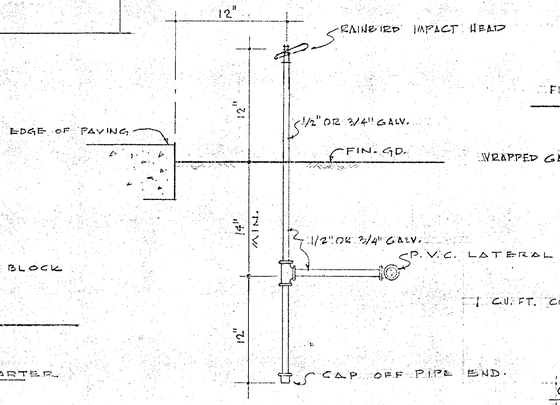

RAINBIRD HEAD DETAIL
No SCALE

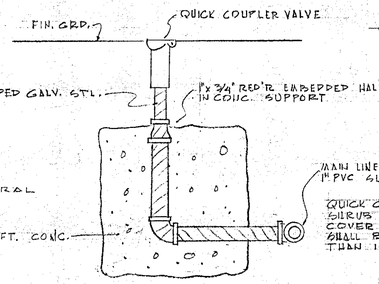


QUICK COUPLER DET.
No SCALE

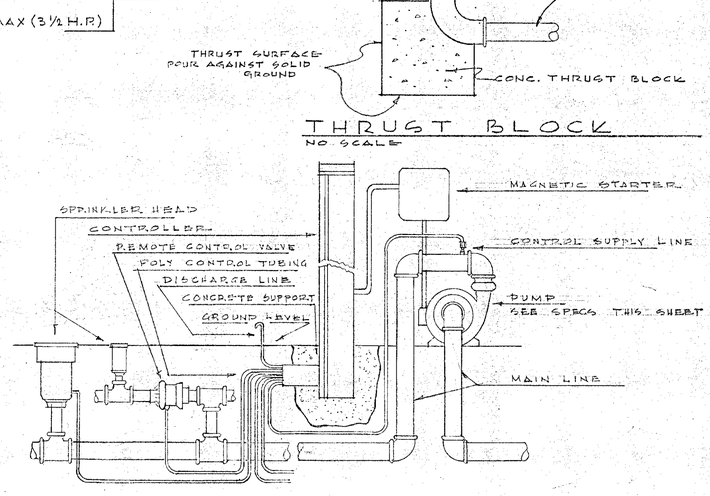


THRUST BLOCK
NO SCALE

SCHEMATIC DETAIL FOR INSTALLATION CORDINATING PUMP, MAGNETIC STARTER, CONTROLLER, REMOTE CONTROL VALVES & SPRINKLER HEADS
NO SCALE

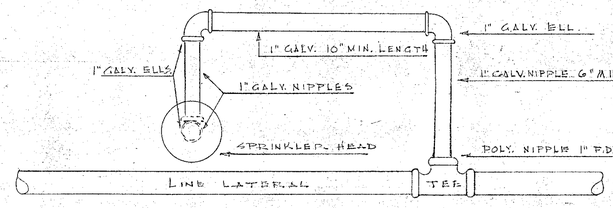

DETAIL OF INSTALLATION FOR VALVE UNDER HEAD AND SWING JOINT RISER
NO SCALE

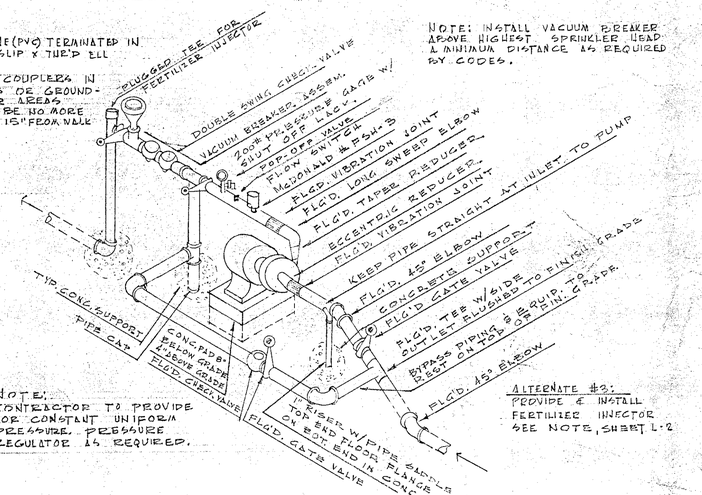

NOTE: CONTRACTOR TO PROVIDE FOR CONSTANT UNIFORM PRESSURE. PRESSURE REGULATOR AS REQUIRED.


SCHEMATIC DETAIL
PUMPING STATION & VACUUM BREAKER
NO SCALE

Richard B. Taylor L.A. #456

SPRINKLER DETAILS & SCHEDULES · LANDSCAPE ··· DOS CAMINOS PARK
PLEASANT VALLEY RECREATION & PARK DISTRICT
LAS POSAS ROAD & PONDEROSA DRIVE.

RICHARD B. TAYLOR, A.S.L.A. A.I.A.
LANDSCAPE ARCHITECT · ARCHITECT · PLANNING CONSULTANT
100 HOPE AVENUE #6, SANTA BARBARA, CALIFORNIA

JOB NO. 6410
SEPT. 1965
DRAWN BY
CHECKED BY
L-3

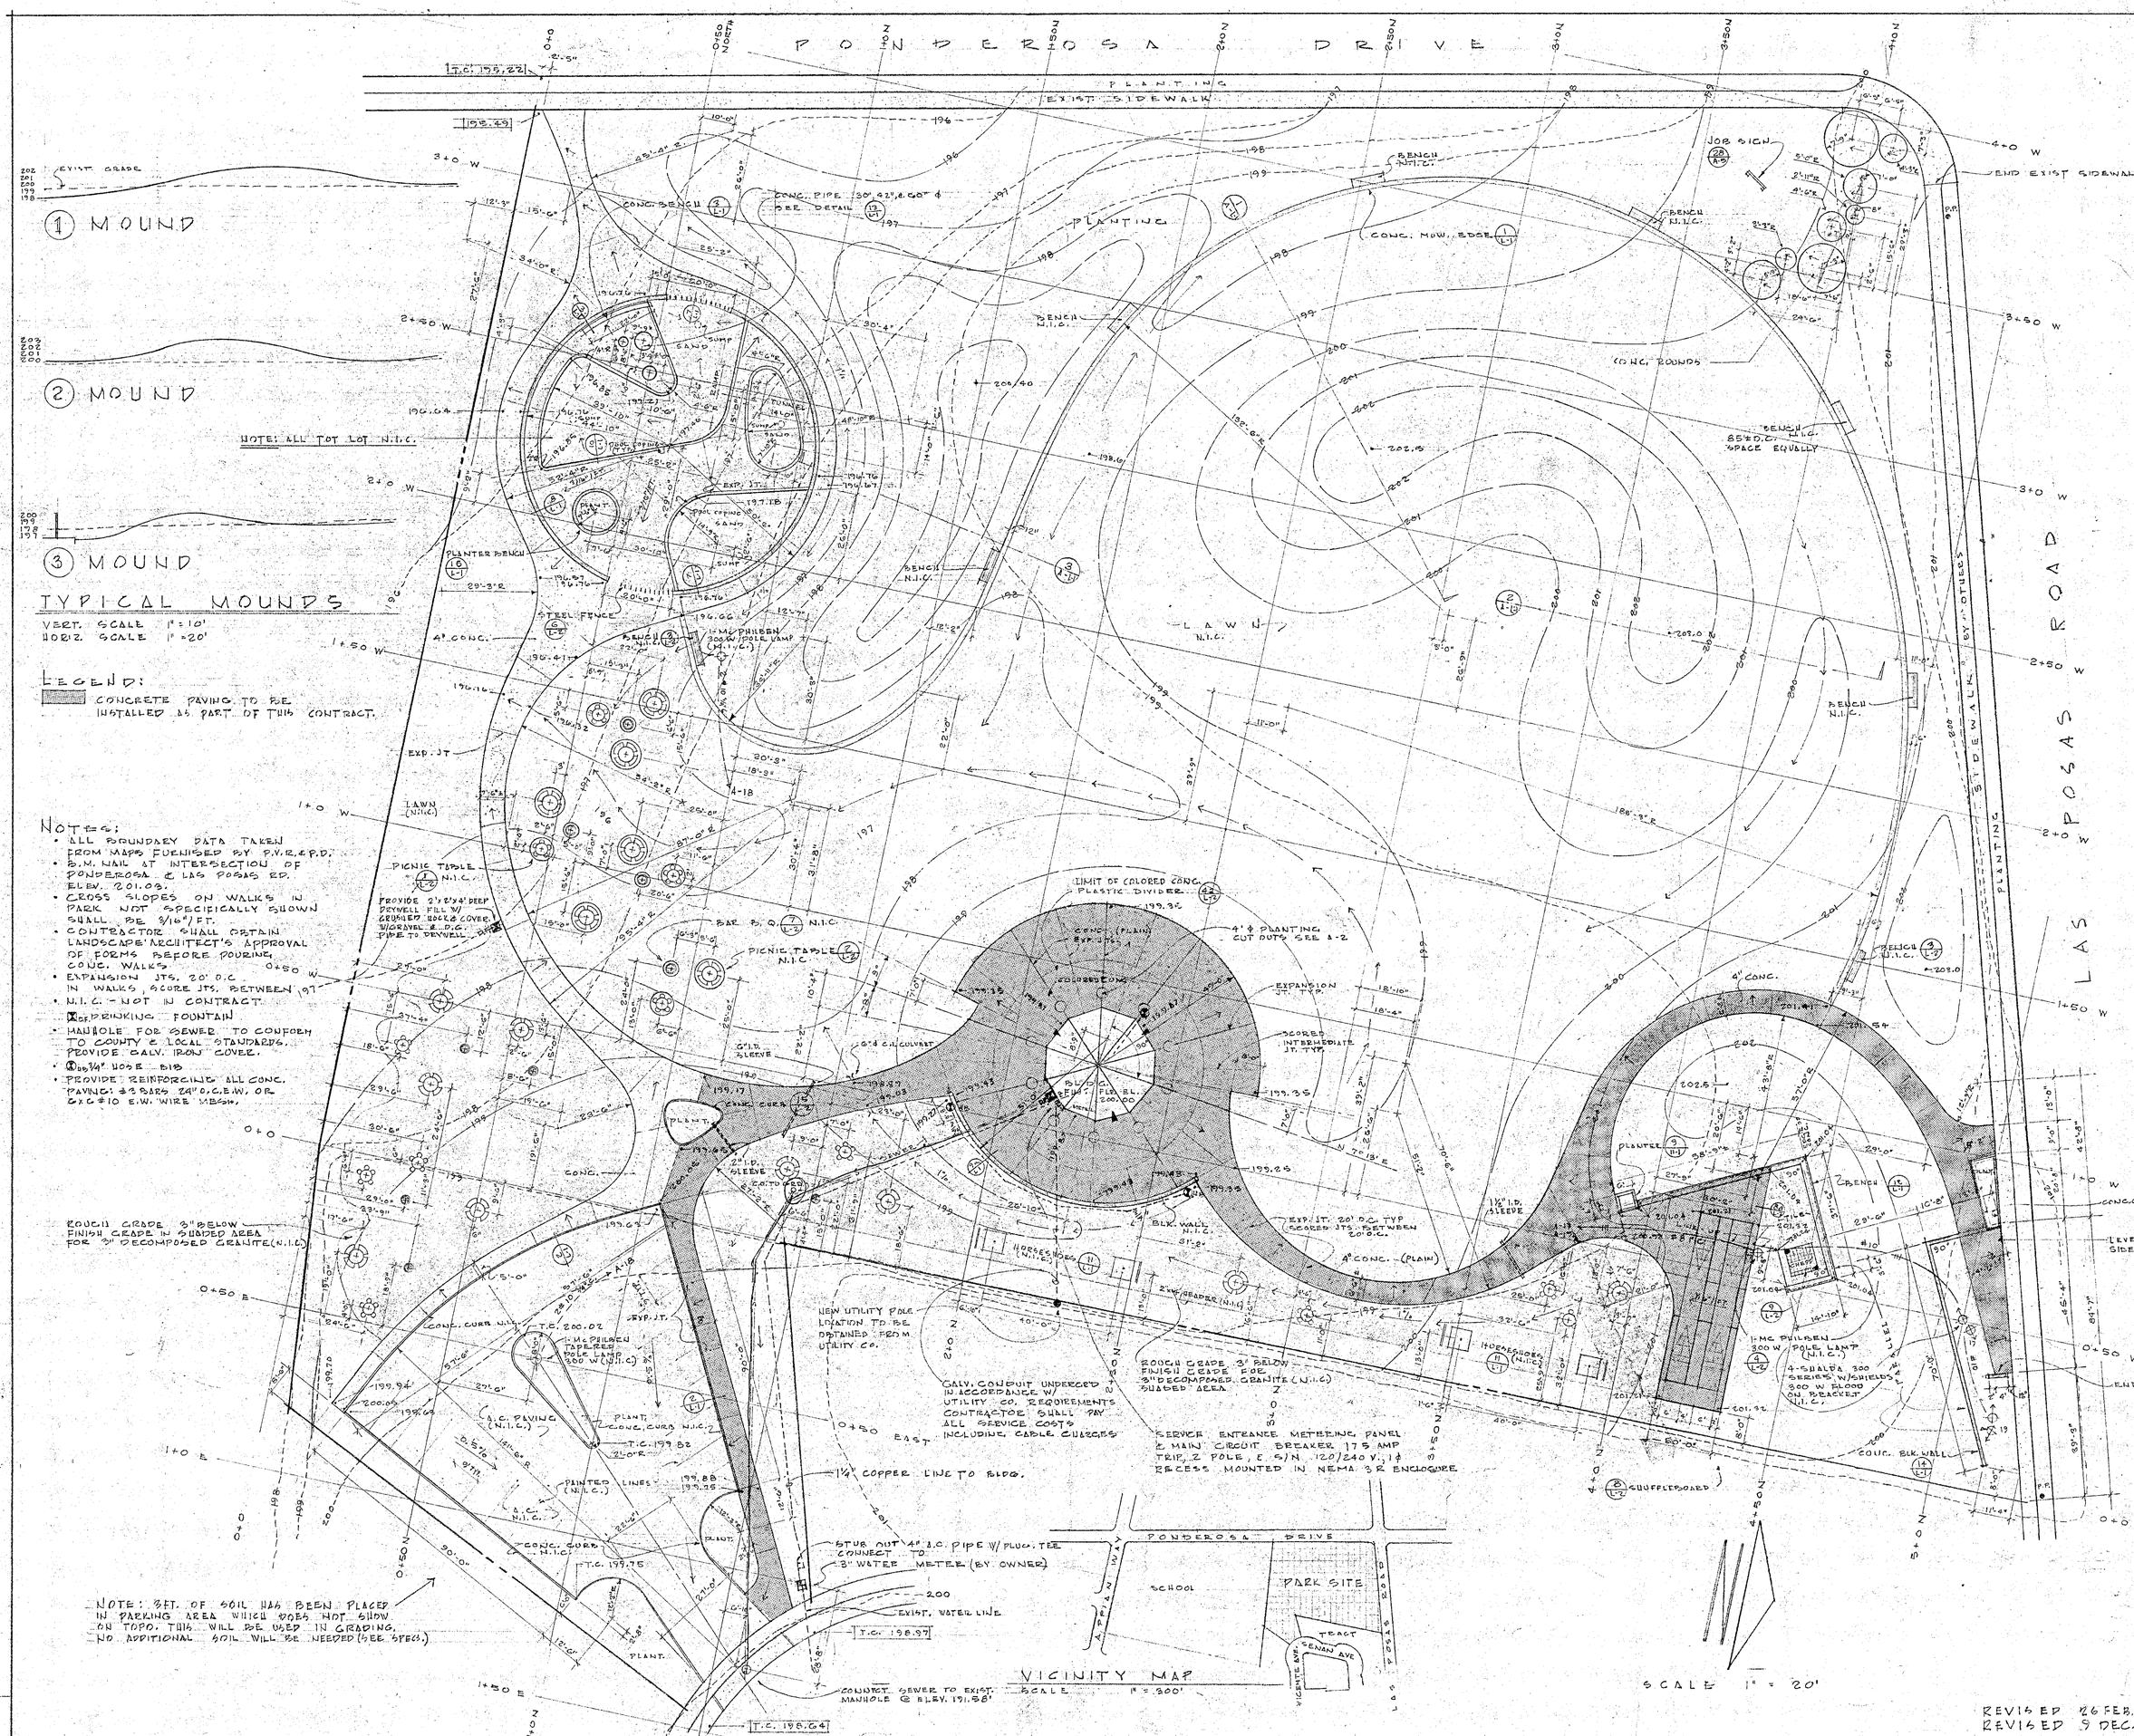


REVISED 26 FEB. 1965
REVISED 9 DEC. 1964

STAKING - GRADING - LIGHTING PLAN .·. DOS CAMINOS PARK
PLEASANT VALLEY RECREATION & PARK DISTRICT
LAS POSAS ROAD & PONDEROSA DRIVE CAMARILLO CALIFORNIA

RICHARD B. TAYLOR A.S.L.A.
LANDSCAPE ARCHITECT ARCHITECT PLANNING CONSULTANT
100 HOPE AVENUE #6 SANTA BARBARA (1) CALIFORNIA


JOB NO. 6410
JULY 8 1964
DRAWN BY JAC

A-1

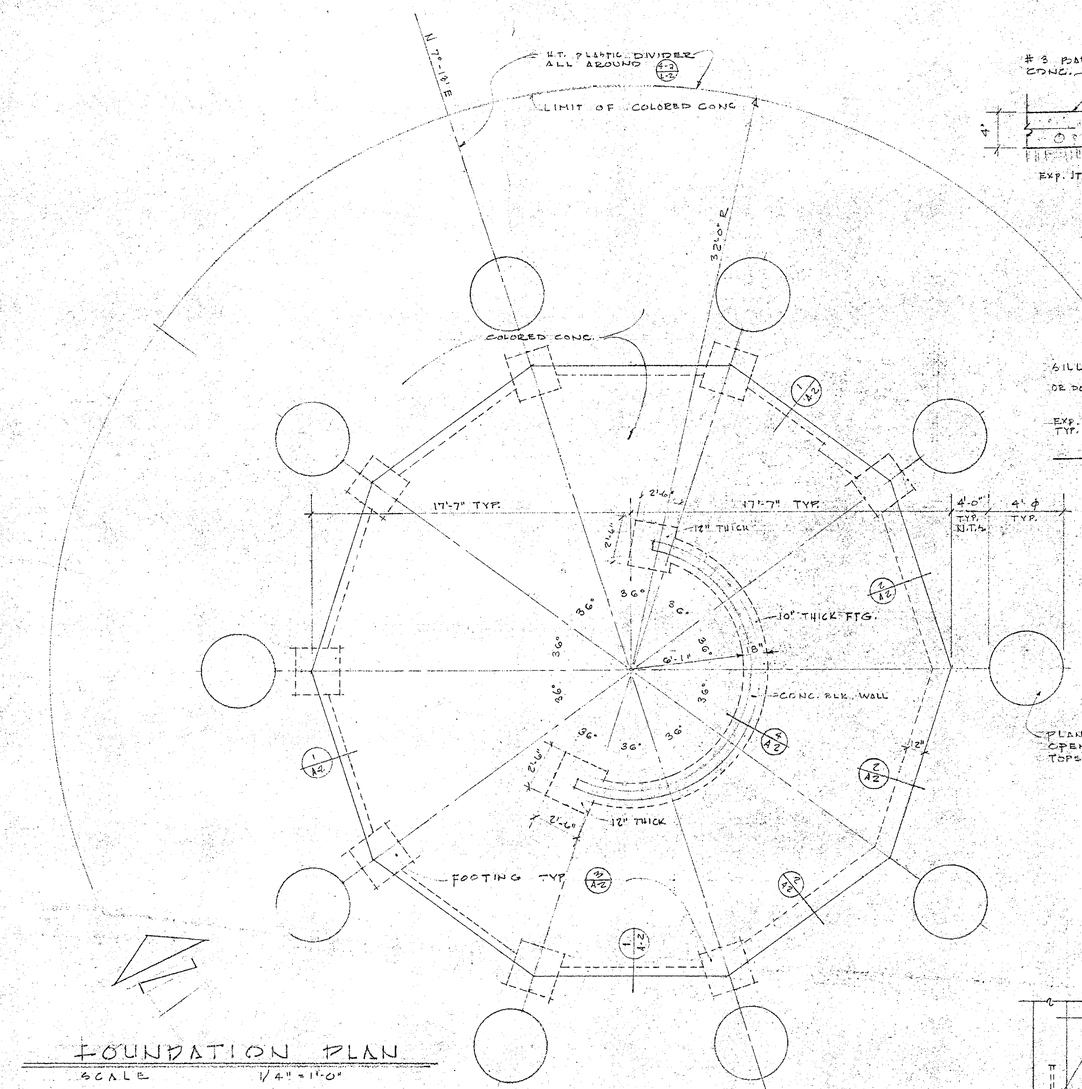


FOUNDATION PLAN

SCALE 1/4" = 1'-0"

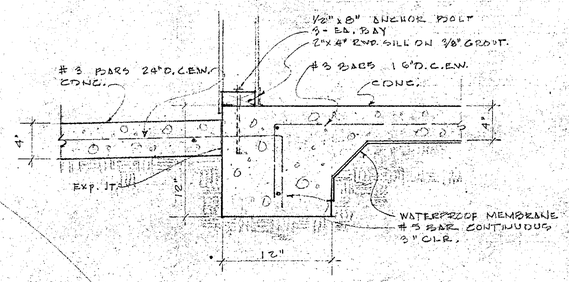

1 FOUNDATION---STUD WALL


SCALE 1½" = 1'-0"

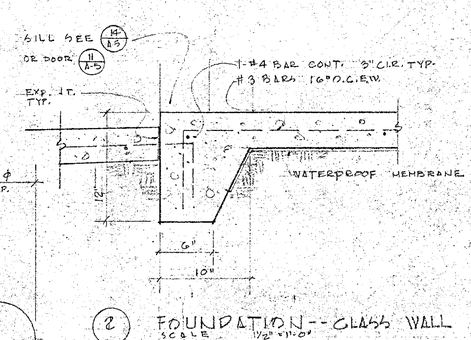

2 FOUNDATION---CLASS WALL


SCALE 1½" = 1'-0"

PLANTER (TYP.) OPEN IN CONC. TOPSOIL FILL

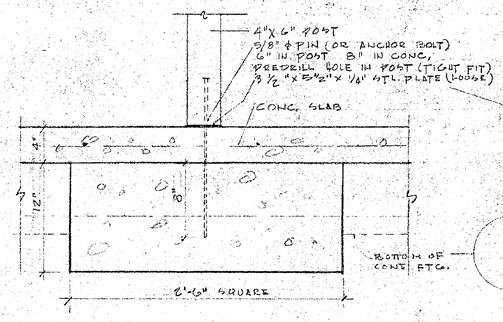

3 FOOTING

SCALE 1½" = 1'-0"

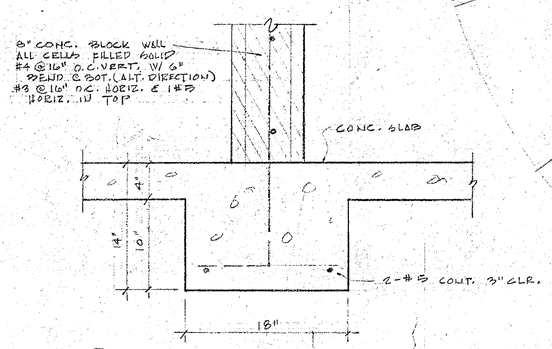

4 CONC. BLOCK WALL

SCALE 1½" = 1'-0"

ROOM FINISH SCHEDULE

ROOM NO.	ROOM NAME	FLOOR	BASE	WALLS MATERIAL	WALLS FINISH	CEILING MATERIAL	CEILING FINISH	REMARKS
101	MEETING ROOM	CONC.	WOOD	PANEL CONC. BLK.	STAIN SILICONE	ACOUSTICAL PLASTER	NATURAL	
102	STORAGE	"	RUBBER	PLASTER*	PAINT	"	"	*⅝" GYP. LATH + ½" PLASTER
103	MEN'S REST RM.	"	"	"	—	"	"	
104	WOMEN'S "	"	"	"	—	"	"	
105	STORAGE	"	"	PLASTER*	PAINT	"	"	
106	FOYER	"	WOOD	PANEL CONC. BLK.	STAIN	"	"	

WINDOW SCHEDULE

WINDOW NO.	SIZE WIDTH	SIZE HEIGHT	GLASS TYPE	SCREEN	REMARKS
W-1	—	—	CRYSTAL 3/16"	NO	FIXED GLASS
W-2	3'-6½"	2'-0"	S.S.	YES	SLIDING

DOOR SCHEDULE


DOOR NO.	WIDTH	HEIGHT	THICK	MATERIAL	REMARKS
D-1	3'-0"	8'-0"	1¾"	P. F.	SOLID CORE
D-2	2'-6"	6'-8	1¾"	P. F.	"
D-3	6'-0"	8'-0"	—	PLYWOOD	SAWCUT FROM PLYWOOD
D-4	2'-0"	8'-0"	1⅜"	P. F.	SOLID CORE

PANEL SCHEDULE - PANEL A

120/240 V. 1ϕ 3 W. S/N 225 AMP MAIN LUGS ONLY

LOCATION	WATTS	TRIP & POLE	CKT		CKT	TRIP & POLE	WATTS	LOCATION
ROOM 101 LIGHTING	1350	20A,1P	1		2	20A,1P	1000	SPARE
" 102 & 105 LIGHTS	500		3		4		750	EXTERIOR LIGHTS *
" RECEPTACLES	1200		5		6		1200	MISCEL. REC.
" "	1000		7		8		1800	COFFEE WARMER
	1000		9		10	20A,2P	1800	HOT PLATE
HEATER	2000	20A,2P	11		12		1800	
	2000		13		14	20A,2P	750	WALL HEATER
TIME CLOCK	500	20A,1P	15		16		750	
N. AREA LIGHTS *	900		17		18	20A 1P	900	S. AREA & RMS. 103 & 104 LIGHTS *
" " " *	600		19		20		2000	WATER HEATER
			21		22			SPACE
			23		24			SPACE
	11050						12750	
	12750							
TOTAL	23800							

* CIRCUITS ON TIME SWITCH CONTROL
FURNISH & INSTALL 3-DBL. POLE, SINGLE THROW 35 AMP, ASTRONOMICAL DIAL TIME SWITCHES BY TORK, OR SAN JAMO. FLUSH MOUNT NEMA 1B ENCLOSURE.

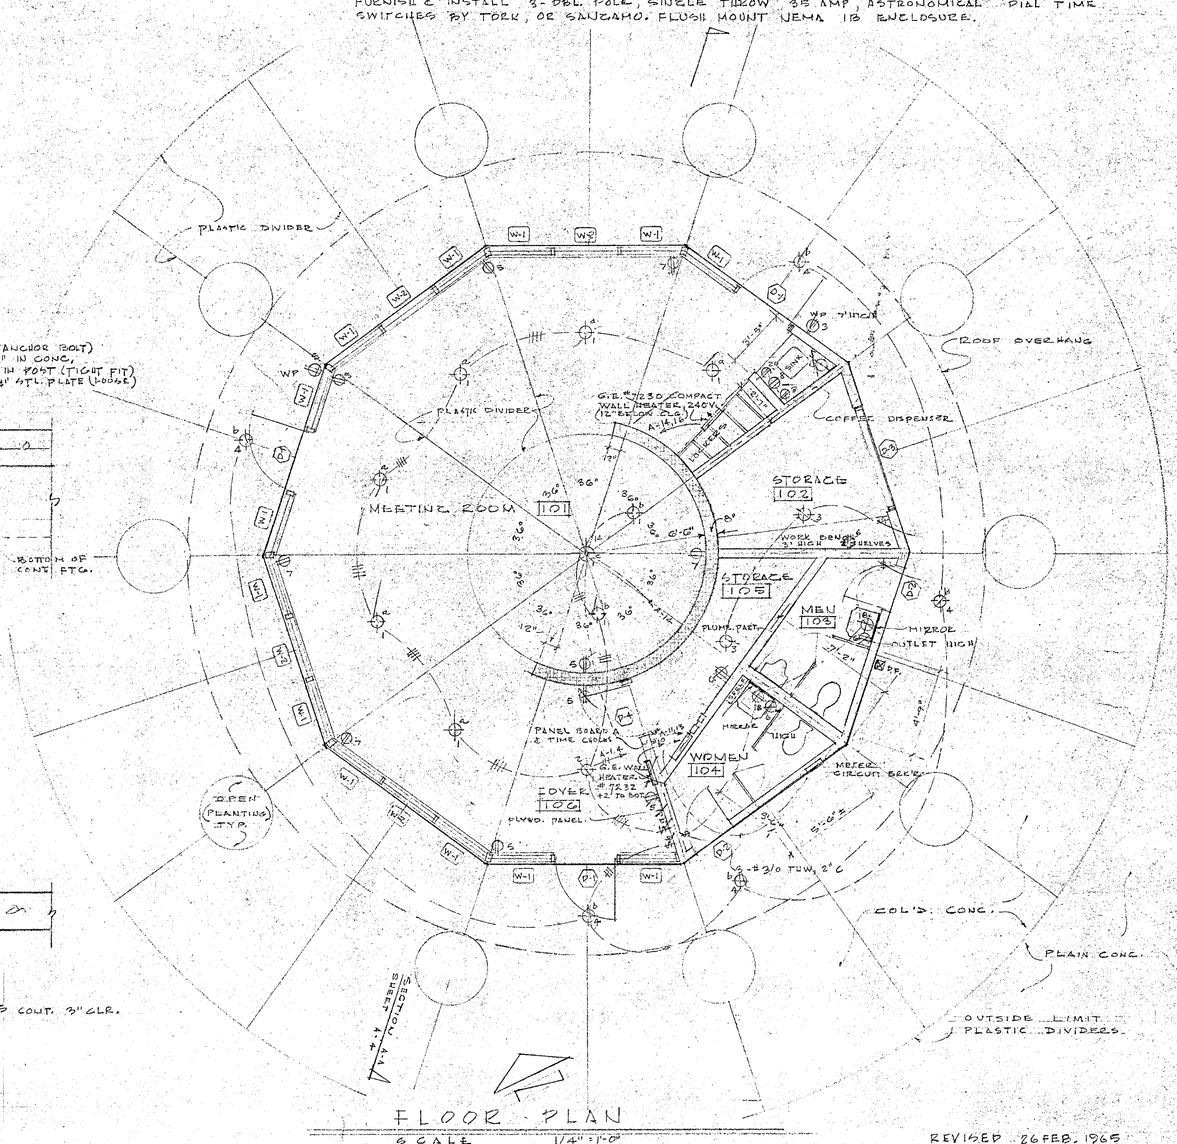

FLOOR PLAN

SCALE 1/4" = 1'-0"

REVISED 26 FEB. 1965
REVISED 9 DEC. 1964

LEGEND

- ----- CONDUIT RUN CONCEALED IN WALLS OR CEILING
- ——— CONDUIT RUN IN OR UNDER FLOOR OR UNDERGROUND UNDERGROUND 18" MIN. BELOW GRADE
- S SINGLE POLE TOGGLE SWITCH 48" HIGH
- S_3 3-WAY " " " "
- SWP WEATHERPROOF SWITCH
- CONVENIENCE OUTLET 12" HIGH OR UNDER SILL
- LIGHT FIXTURE DIRECTED UP.
- " "

HOME RUN TO PANELBOARD MIN. 2-#12 AWG CONDUCTORS

JOHN STASSINOS
CONSULTING ELECTRICAL ENGINEER
SANTA BARBARA CALIFORNIA


PARK BUILDING · FLOOR & FOUNDATION PLAN ··· DOS CAMINOS PARK
PLEASANT VALLEY RECREATION & PARK DISTRICT
LAS POSAS ROAD & PONDEROSA DRIVE, CAMARILLO, CALIFORNIA

RICHARD B. TAYLOR, A.S.L.A.
LANDSCAPE ARCHITECT · ARCHITECT · PLANNING CONSULTANT
100 HOPE AVENUE #6, SANTA BARBARA, CALIFORNIA


JOB #6410
AUG. 17, 1964
DRAWN BY MAC

SHEET A-2

2

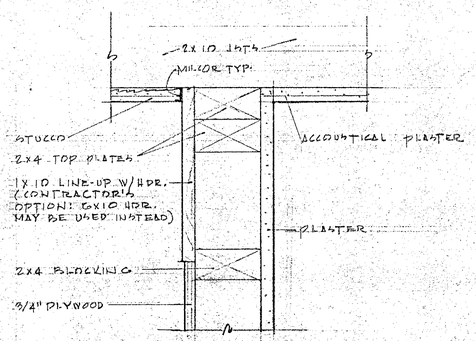

1 EXTERIOR WALL ··· TOP

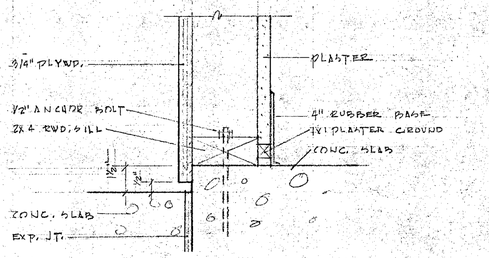


2 EXTERIOR WALL ··· SILL

SCALE 3" = 1'-0"


3 ROOF FRAMING - BRACING @ CONC. BLOCK WALL

SCALE 1 1/2" = 1'-0"

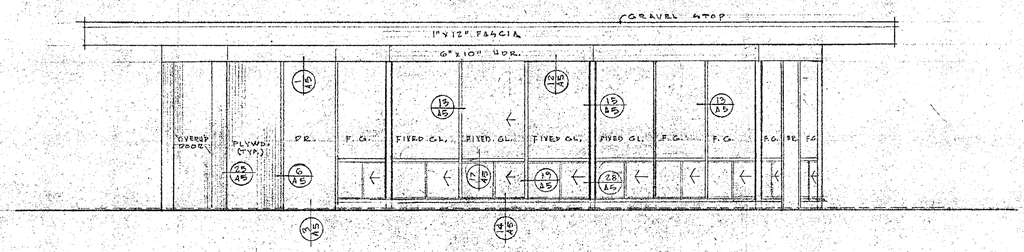


NORTH ELEVATION

SCALE 1/4" = 1'-0"

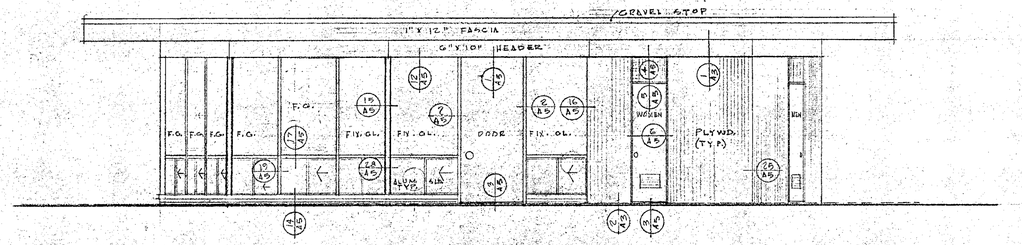


SOUTH ELEVATION

SCALE 1/4" = 1'-0"

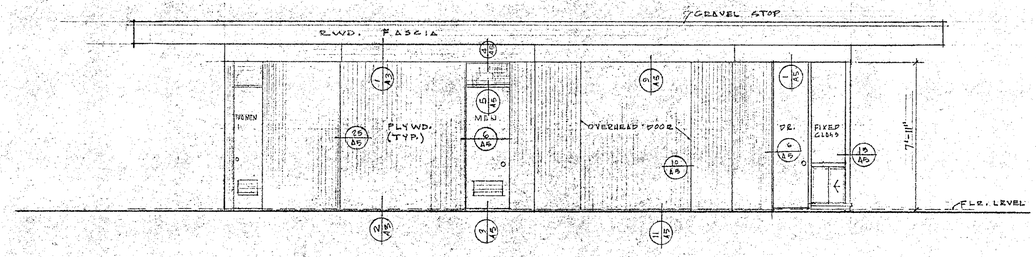

EAST ELEVATION

SCALE 1/4" = 1'-0"

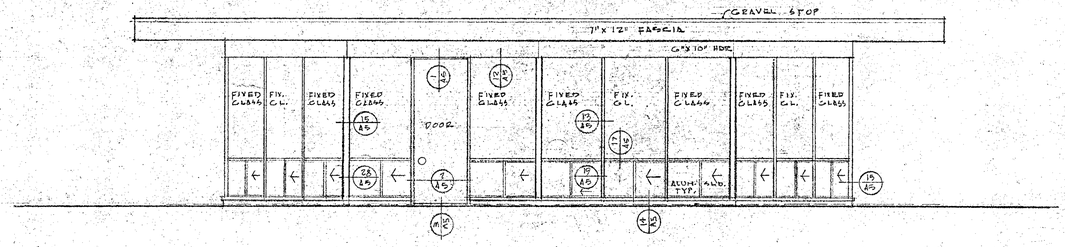

WEST ELEVATION


SCALE 1/4" = 1'-0"

REVISED 26 FEB. 1965

PARK BUILDING:
PLEASANT VALLEY RECREATION & PARK DISTRICT
DOS CAMINOS PARK
LAS POSAS ROAD & PONDEROSA DRIVE, CAMARILLO, CALIFORNIA


RICHARD B. TAYLOR, A.I.A., A.S.L.A.
LANDSCAPE ARCHITECT · ARCHITECT · PLANNING CONSULTANT
100 HOPE AVENUE #6, SANTA BARBARA, CALIFORNIA

JOB # 6410
DEC. 1964
DRWN BY: CAC
A-3

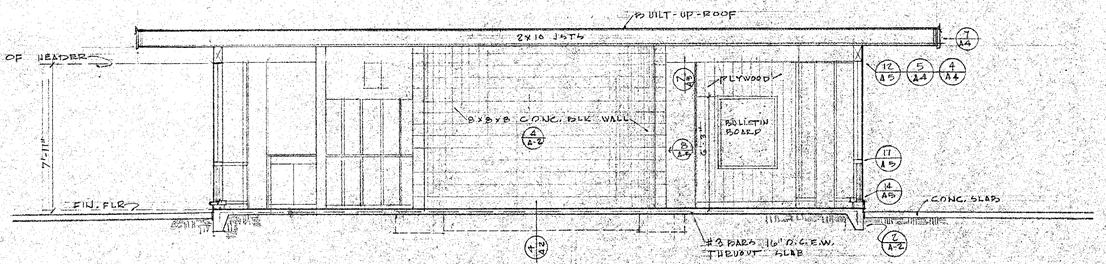


SECTION A-A

SCALE 1/4" = 1'-0"

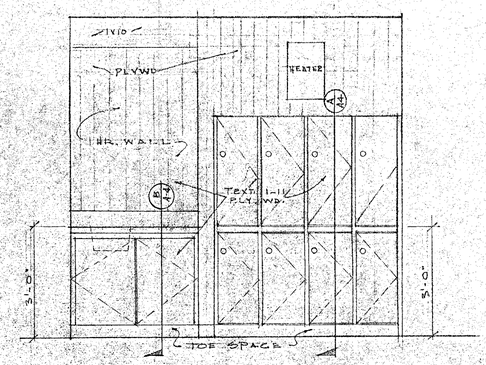


CABINET & LOCKER ELEVATION

SCALE 1/2" = 1'-0"

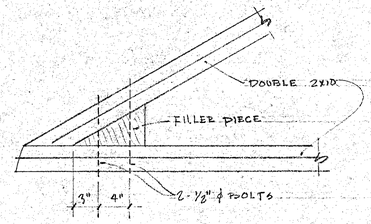


1 DETAIL

NO SCALE

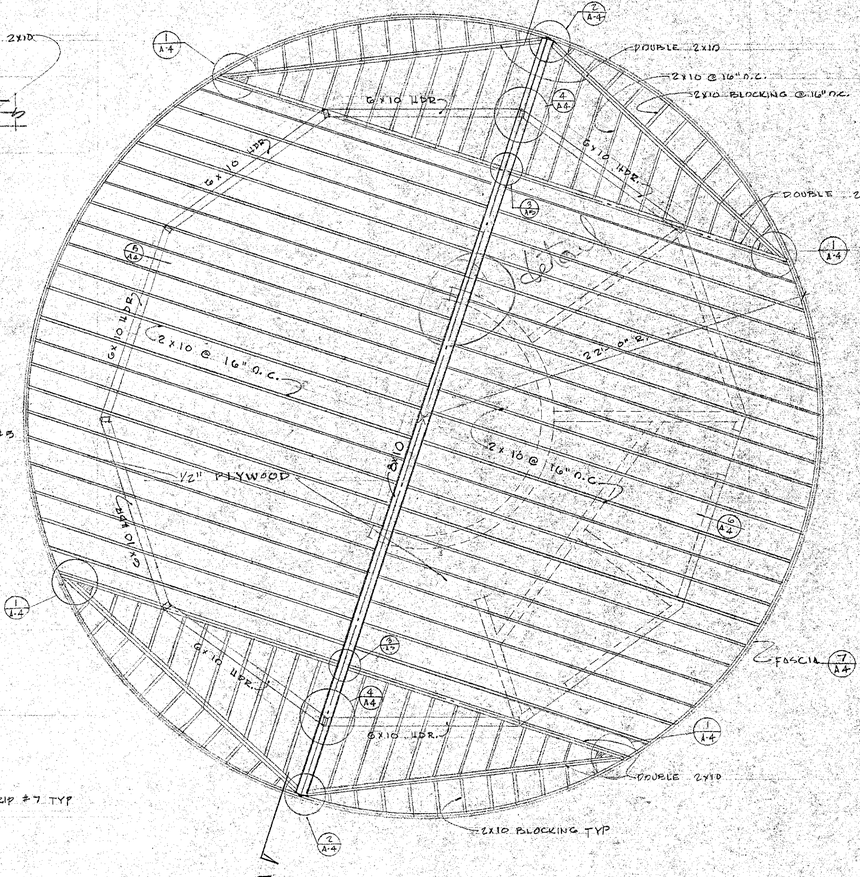


ROOF FRAMING PLAN

SCALE 1/4" = 1'-0"

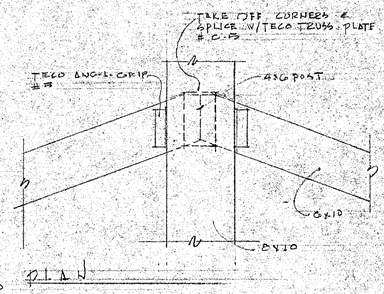


PLAN

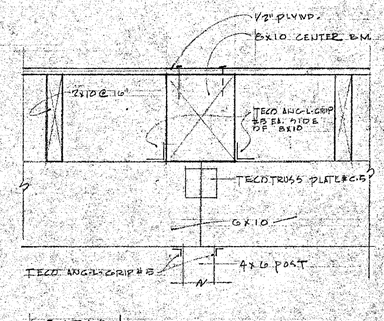


SECTION


4 DETAIL

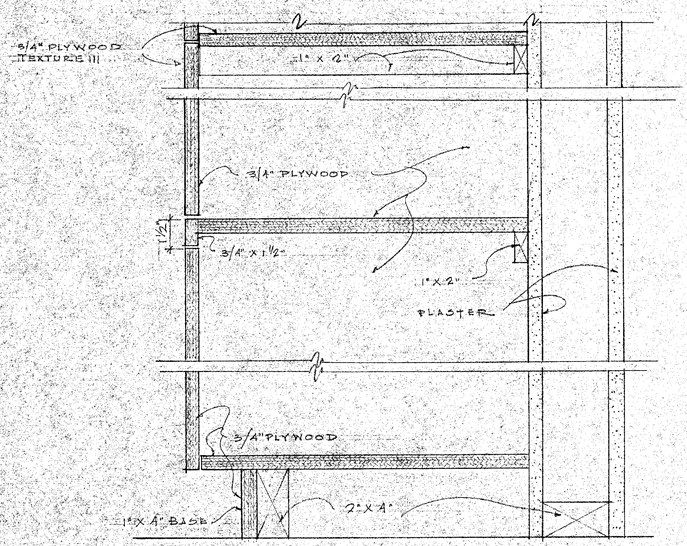

LOCKER DETAIL A

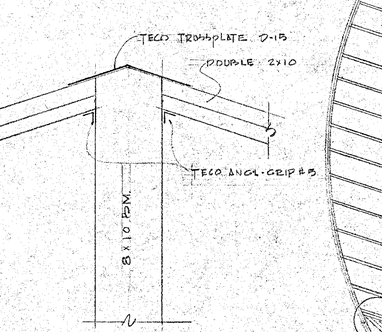


2 DETAIL

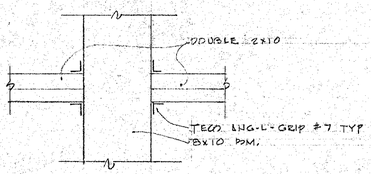


3 DETAIL

PLYWOOD DIAPHRAGM


½" PLYWOOD OVER ENTIRE ROOF
BLOCK & NAIL ALL EDGES
NAILING:
10d @ 3" ALL EDGES & AROUND PERIMETER (WALLS)
10d @ 9" FIELD NAILING
10d AS SHOWN (A5) ALONG CURVED BLOCK WALL
10d @ 5" O.C. 2 ROWS OVER 8x10 CENTER BM.

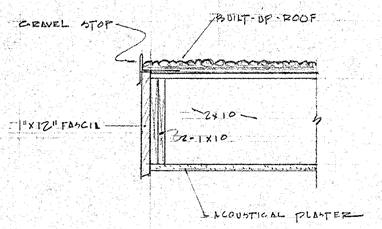


7 FASCIA DETAIL

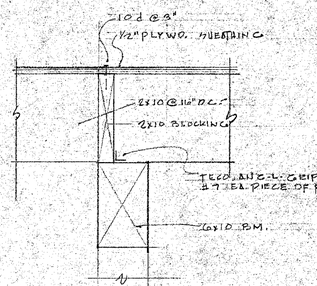

5 DETAIL -- GLASS

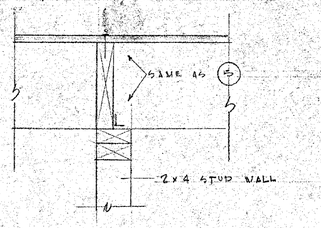

6 DETAIL -- STUD WALL

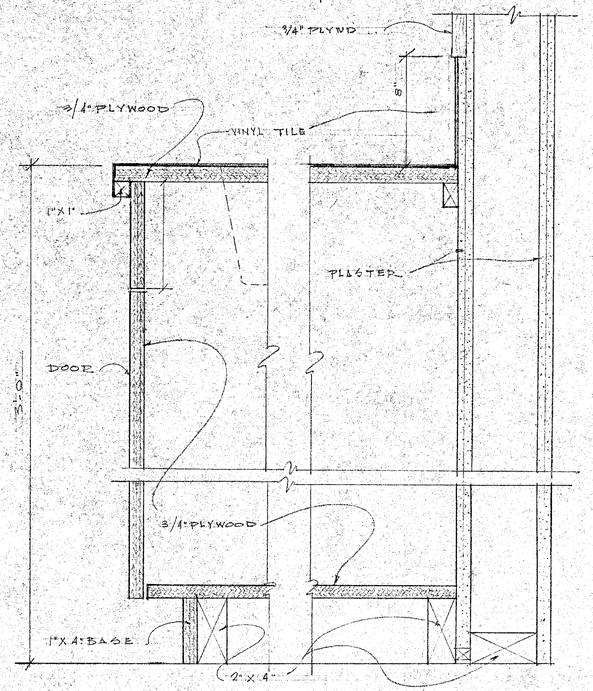

CABINET DETAIL B

REVISED 26 FEB. 1965

PARK BUILDING · ROOF FRAMING · SECTION · DETAILS ... DOS CAMINOS PARK

PLEASANT VALLEY RECREATION & PARK DISTRICT

LAS POSAS ROAD & PONDEROSA DRIVE, CAMARILLO, CALIFORNIA


RICHARD B. TAYLOR, A.S.L.A.

LANDSCAPE ARCHITECT · ARCHITECT · PLANNING CONSULTANT


100 HOPE AVENUE #6, SANTA BARBARA, CALIFORNIA

JOB #6410
DEC. 9 1964
DRAWN BY: SMS


A-4

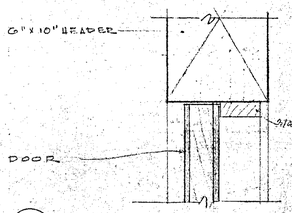


1 EXT. DOOR ··· HEAD

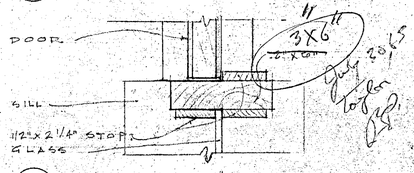


2 EXT. DOOR ··· JAMB

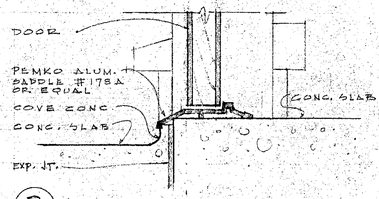


3 EXT. DOOR ··· SILL

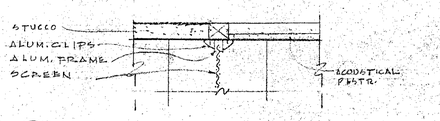


4 REST ROOM DOOR ··· SCREEN

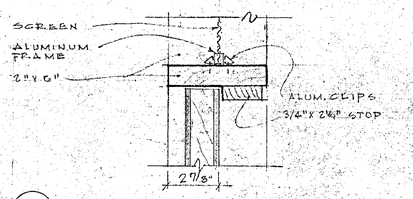


5 REST ROOM DOOR ··· HEAD

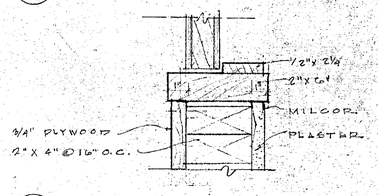


6 EXTERIOR DOOR JAMB

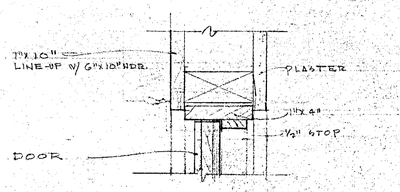


7 INTERIOR DOOR ··· HEAD
(ONE JAMB SIMILAR)

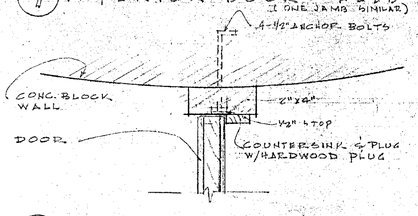


8 INTERIOR DOOR ··· JAMB

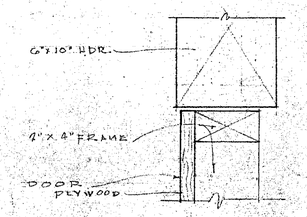


9 OVERHEAD MAINTENANCE DOOR ··· HEAD

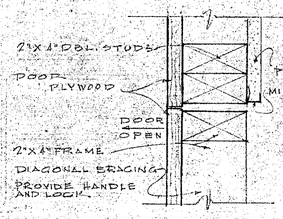


10 OVERHEAD MAINTENANCE DOOR ··· JAMB

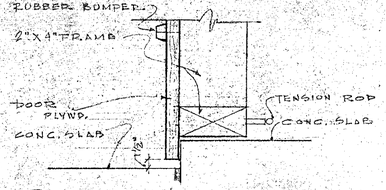


11 OVERHEAD MAINTENANCE DOOR ··· SILL

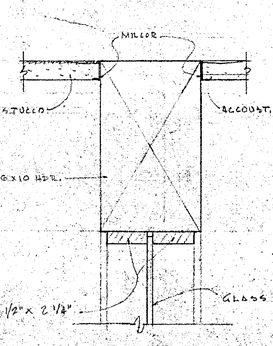


12 WINDOW ··· HEAD

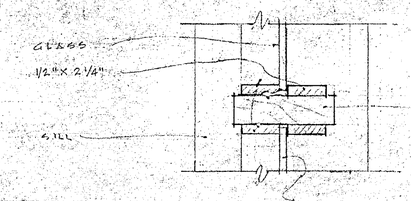


13 WINDOW ··· INTERMEDIATE MULLION

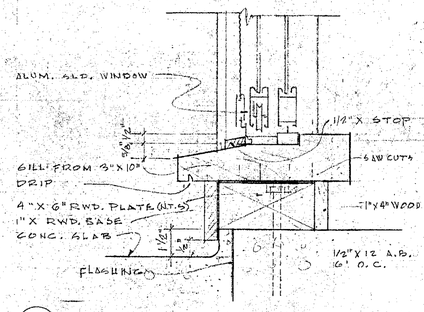


14 WINDOW ··· SILL

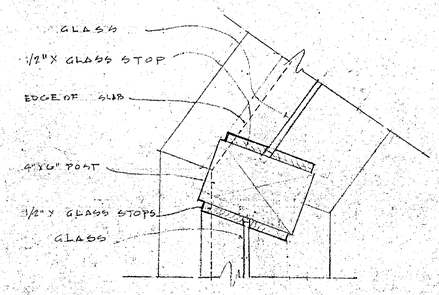


15 WINDOW ··· CORNER MULLION

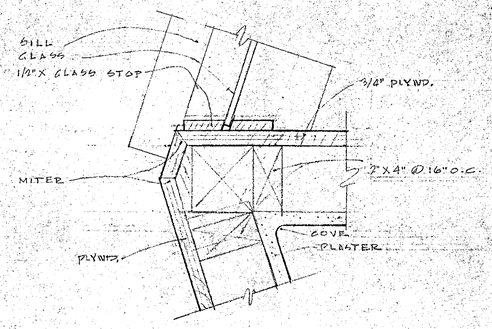


16 WINDOW ··· JAMB

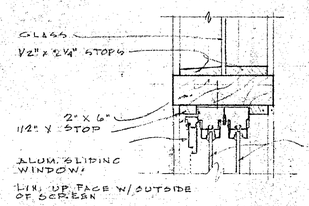


17 WINDOW SILL

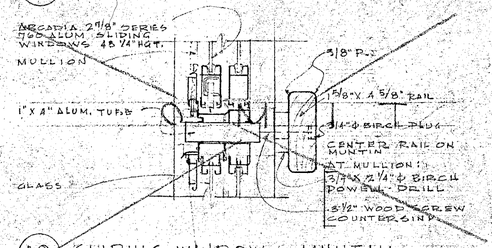


18 SLIDING WINDOW ··· MUNTIN

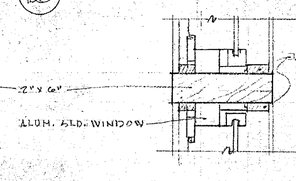


19 SLIDING WINDOW ··· MULLION

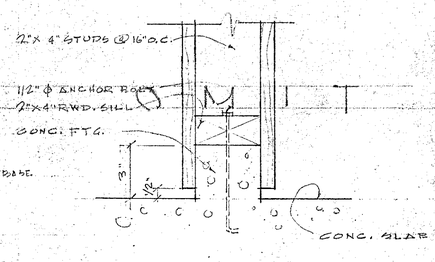


20 EXTERIOR PARTION ··· FLOOR

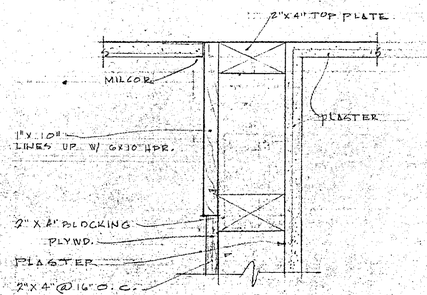


21 PARTION ··· BEAM

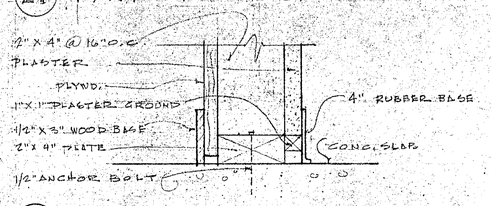


22 PARTION ··· FLOOR

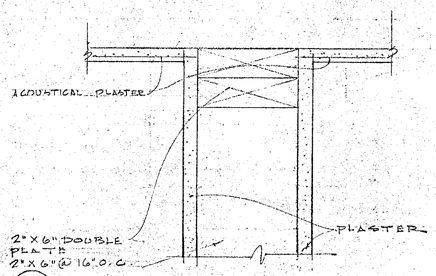


23 PLUMBING PARTION ··· BEAM

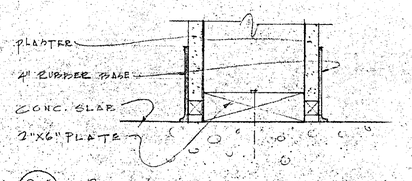


24 PLUMBING PARTION ··· FLOOR

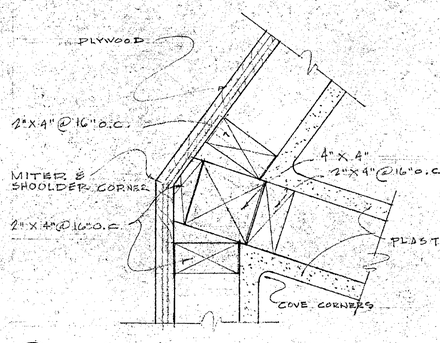


25 PARTION ··· CORNER

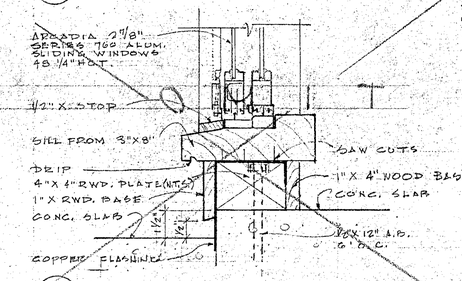


26 SLIDING WINDOW ··· SILL

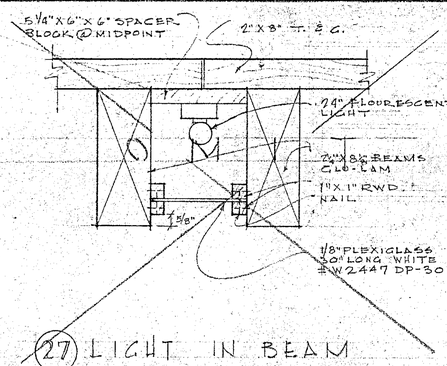


27 LIGHT IN BEAM

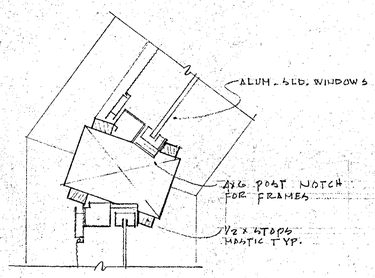

28 WINDOW ··· CORNER MULLION

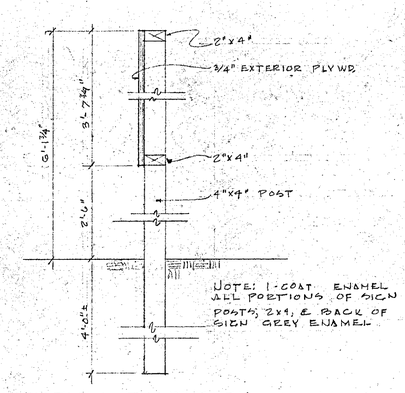

SECTION THRU SIGN
SCALE 1" = 1'-0"

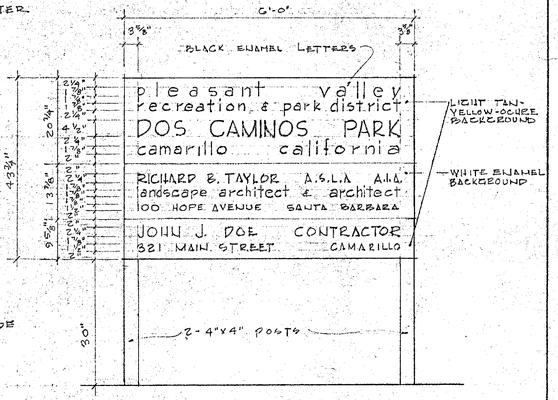

28 JOB SIGN
NO SCALE


SCALE 3" = 1'-0" UNLESS NOTED OTHERWISE.
REVISED 26 FEB. 1965
REVISED 9 DEC. 1964

PARK BUILDING · DOOR, WINDOW, & PARTITION DETAILS ··· DOS CAMINOS PARK
PLEASANT VALLEY RECREATION & PARK DISTRICT
LAS POSAS ROAD & PONDEROSA DRIVE, CAMARILLO, CALIFORNIA


RICHARD B. TAYLOR, A.S.L.A.
LANDSCAPE ARCHITECT · ARCHITECT · PLANNING CONSULTANT
100 HOPE AVENUE #6, SANTA BARBARA, CALIFORNIA

JOB # 6410
AUG. 17, 1964
DRAWN BY CHG


A-5

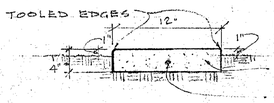


1 / L-1 CONC. MOWING EDGE
SCALE 1" = 1'-0"

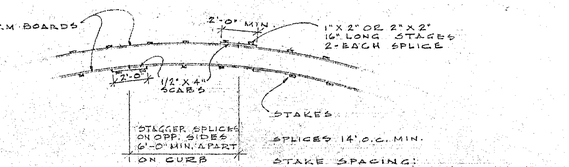


5 / L-1 FORM DETAIL (TYP. ALL WALKS)
SCALE 1/4" = 1'-0"

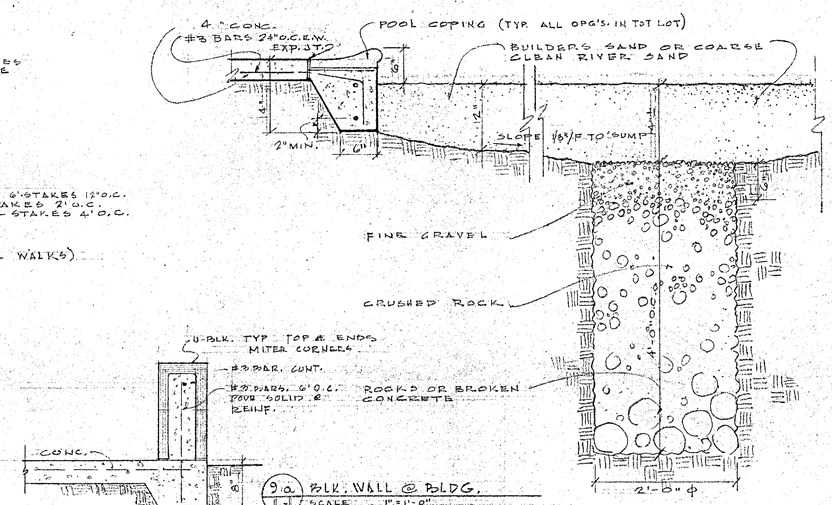

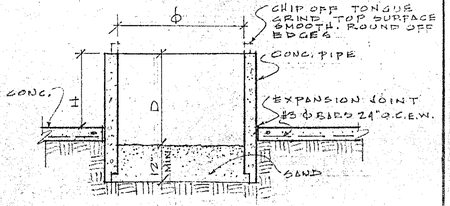


ϕ	H	D
60"	24"	18"
42"	18"	30"
30"	6"	24"

13 / L-1 CONC. PIPE @ TOT LOT
SCALE 1/2" = 1'-0"

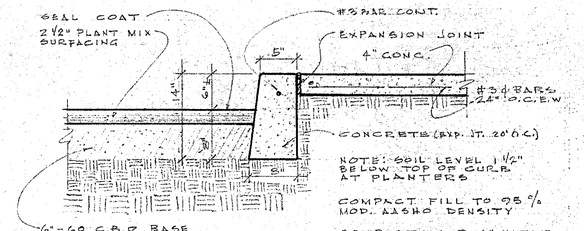


2 / L-1 PARKING AREA DETAIL (N.I.C)
SCALE 1" = 1'-0"

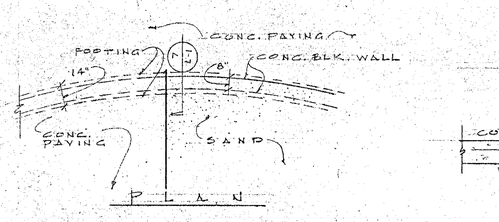


6 / L-1 CONC. BLK. WALL @ TOT LOT
SCALE 1/4" = 1'-0"


9a / L-1 BLK. WALL @ BLDG.
SCALE 1" = 1'-0"

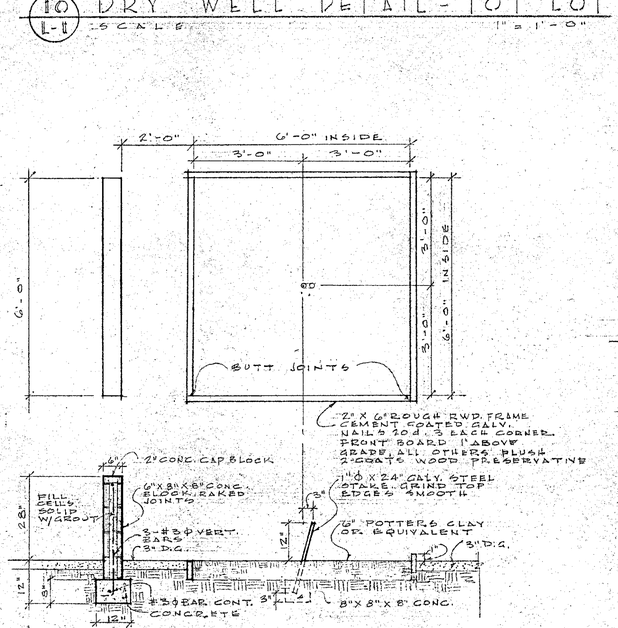


10 / L-1 DRY WELL DETAIL - TOT LOT
SCALE 1" = 1'-0"

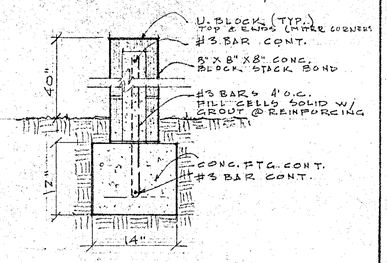


14 / L-1 CONC. BLK. WALL @ ENT.
SCALE 1" = 1'-0"

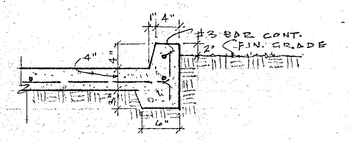


15 / L-1 CONC. CURB DETAIL
SCALE 1" = 1'-0"

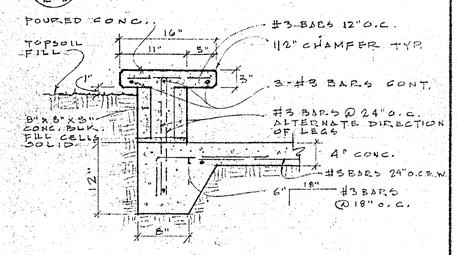


16 / L-1 PLANTER BENCH @ TOT LOT
SCALE 1" = 1'-0"

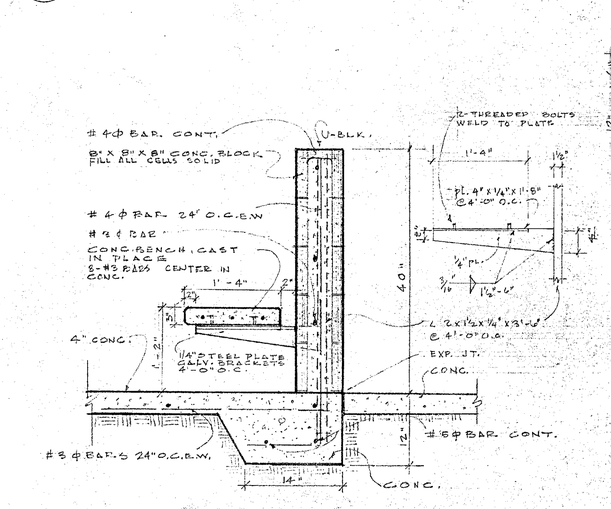

3 / L-1 CONC. BENCH & WALL @ TOT LOT
SCALE 1" = 1'-0"

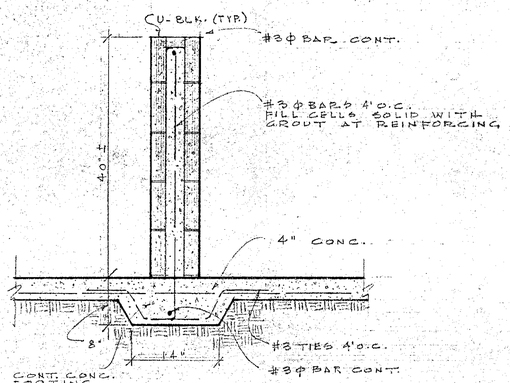


7 / L-1 CONC. BLK. WALL @ TOT LOT
SCALE 1" = 1'-0"

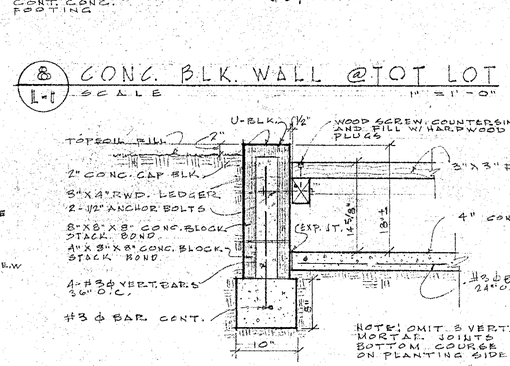

NOTE: "U" BLOCK CAP ON ALL WALL TOPS & ENDS MITER CORNERS

8 / L-1 CONC. BLK. WALL @ TOT LOT
SCALE 1" = 1'-0"

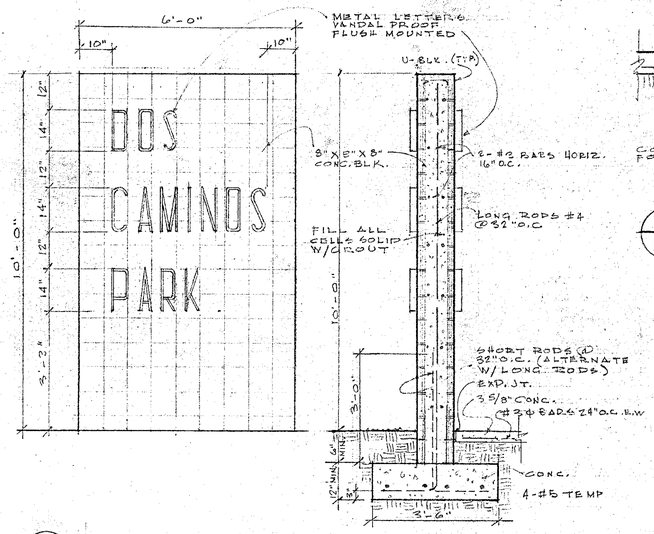

4 / L-1 ENTRANCE SIGN
SCALE 1/2" = 1'-0"

9 / L-1 BENCH @ CONC. BLK. PLANTER
SCALE 1" = 1'-0"

NOTE:
1 COAT STAIN ON WOOD BEFORE ASSEMBLING

S E C T I O N S
SCALE 1" = 1'-0"

P L A N
SCALE 1/8" = 1'-0"


12 / L-1 R E D W O O D B E N C H D E T A I L S


REVISED 26 FEB. 1965


CONSTRUCTION DETAILS - LANDSCAPE ... DOS CAMINOS PARK
PLEASANT VALLEY RECREATION & PARK DISTRICT
LAS POSAS ROAD & PONDEROSA DRIVE, CAMARILLO, CALIFORNIA

RICHARD B. TAYLOR, A.S.L.A.
LANDSCAPE ARCHITECT · ARCHITECT · PLANNING CONSULTANT
100 HOPE AVENUE #6, SANTA BARBARA, CALIFORNIA


JOB # 6410
AUG. 17, 1964
DRAWN BY
L-1

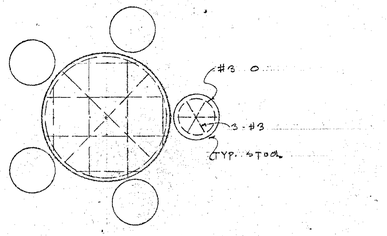

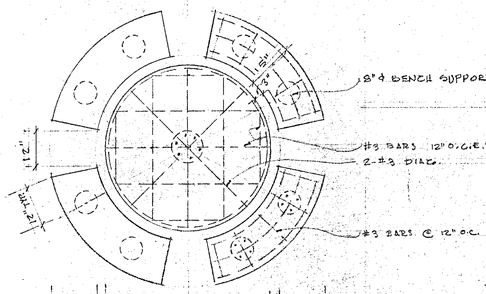


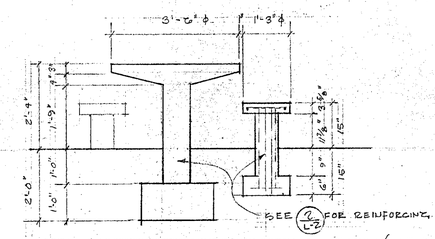


1 / L-2 CONC. PICNIC TABLE (N.I.C.)
SCALE 1/2" = 1'-0"

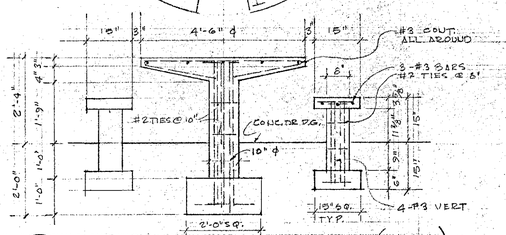


2 / L-2 CONC. PICNIC TABLE (N.I.C.)
SCALE 1/2" = 1'-0"

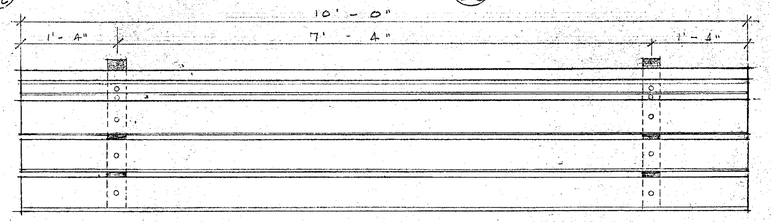

PLAN (N.I.C.)

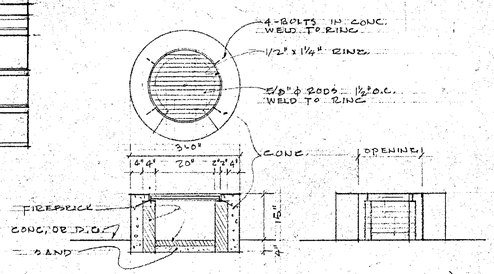

7 / L-2 BAR B QUE (N.I.C.)

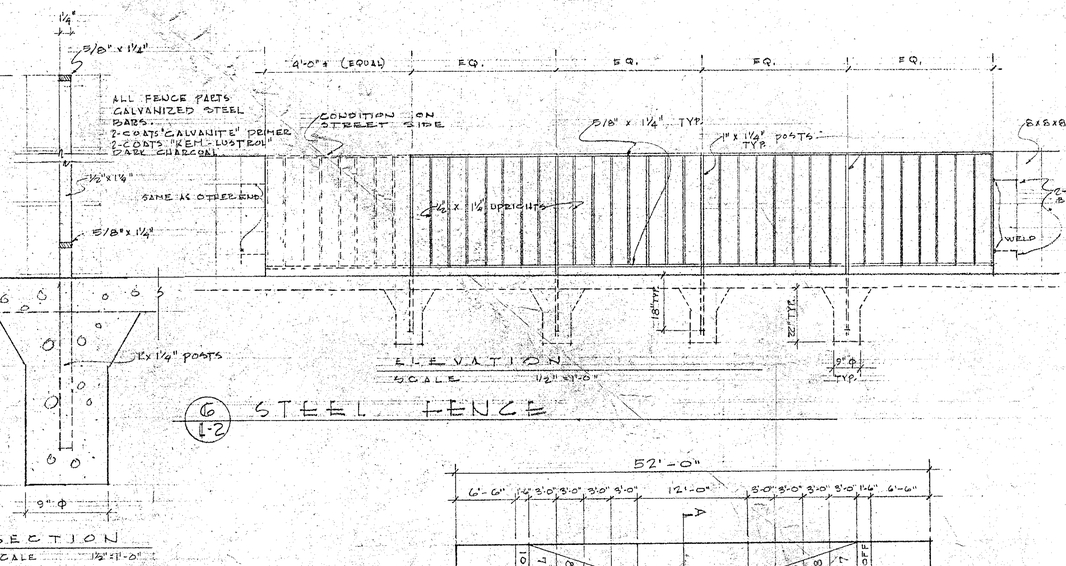


SECTION
SCALE 1 1/2" = 1'-0"

ELEVATION
SCALE 1/2" = 1'-0"


6 / L-2 STEEL FENCE

PLAN
SCALE 1/8" = 1'-0"

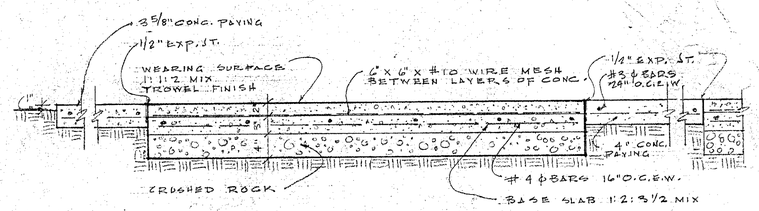


SECTION A-A
SCALE 1" = 1'-0"


8 / L-2 SHUFFLEBOARD

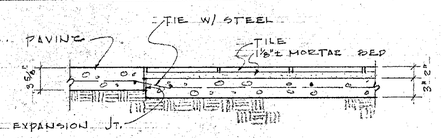

8a / L-2 CONC. TO TILE JOINT

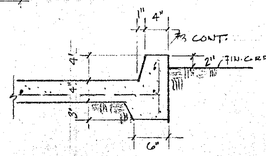


15 / L-2 CONC. CURBS
SCALE 1" = 1'-0"

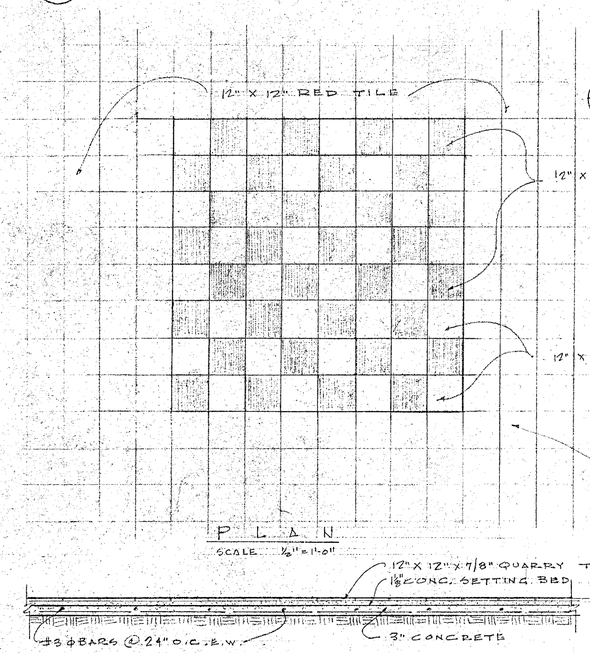

PLAN
SCALE 1/2" = 1'-0"


SECTION

9 / L-2 CHESS BOARD
SCALE 1/2" = 1'-0"

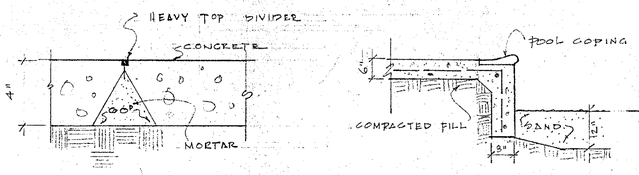


SECTION

4a / L-2 PLASTIC DIVIDER
SCALE 3" = 1'-0"

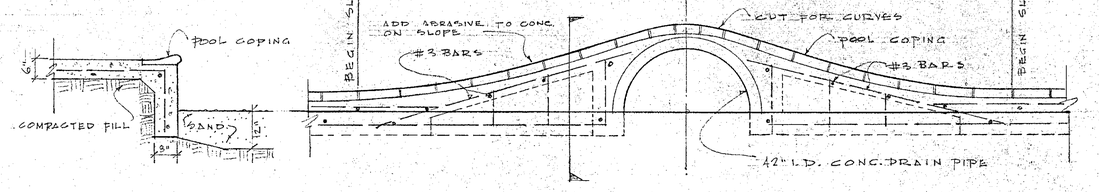


ELEVATION

5 / L-2 TUNNEL
SCALE 1/2" = 1'-0"

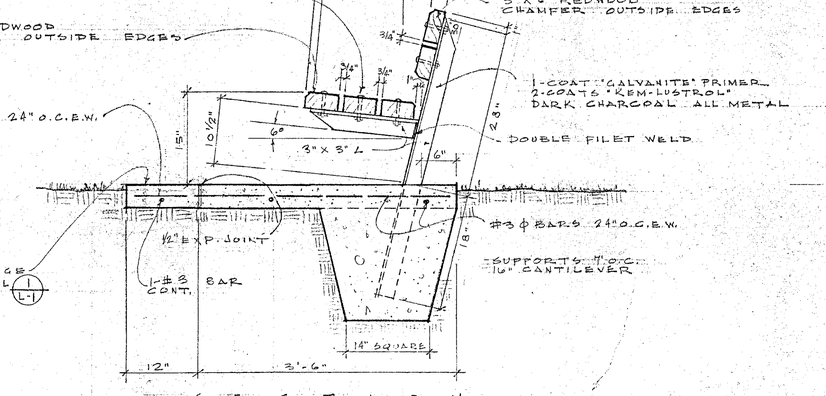

SECTION

3 / L-2 REDWOOD BENCH DETAILS
SCALE 1" = 1'-0"
(N.I.C.)

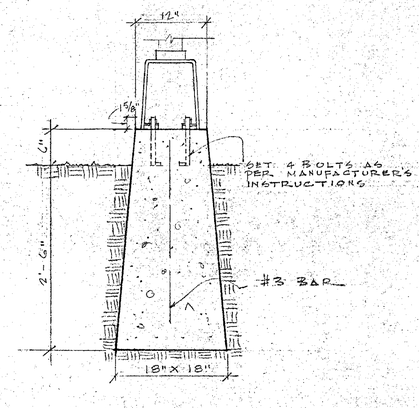

4 / L-2 POLE LAMP DETAIL
SCALE 1" = 1'-0"
(N.I.C.)

REVISED 9 DEC 1964

CONSTRUCTION DETAILS · LANDSCAPE ··· DOS CAMINOS PARK
PLEASANT VALLEY RECREATION & PARK DISTRICT
LAS POSAS ROAD & PONDEROSA DRIVE, CAMARILLO, CALIFORNIA

RICHARD B. TAYLOR, A.S.L.A.
LANDSCAPE ARCHITECT · ARCHITECT · PLANNING CONSULTANT
100 HOPE AVENUE #6, SANTA BARBARA, CALIFORNIA

JOB #6410
AUGUST, 1964
DRAWN BY SMS

L-2