
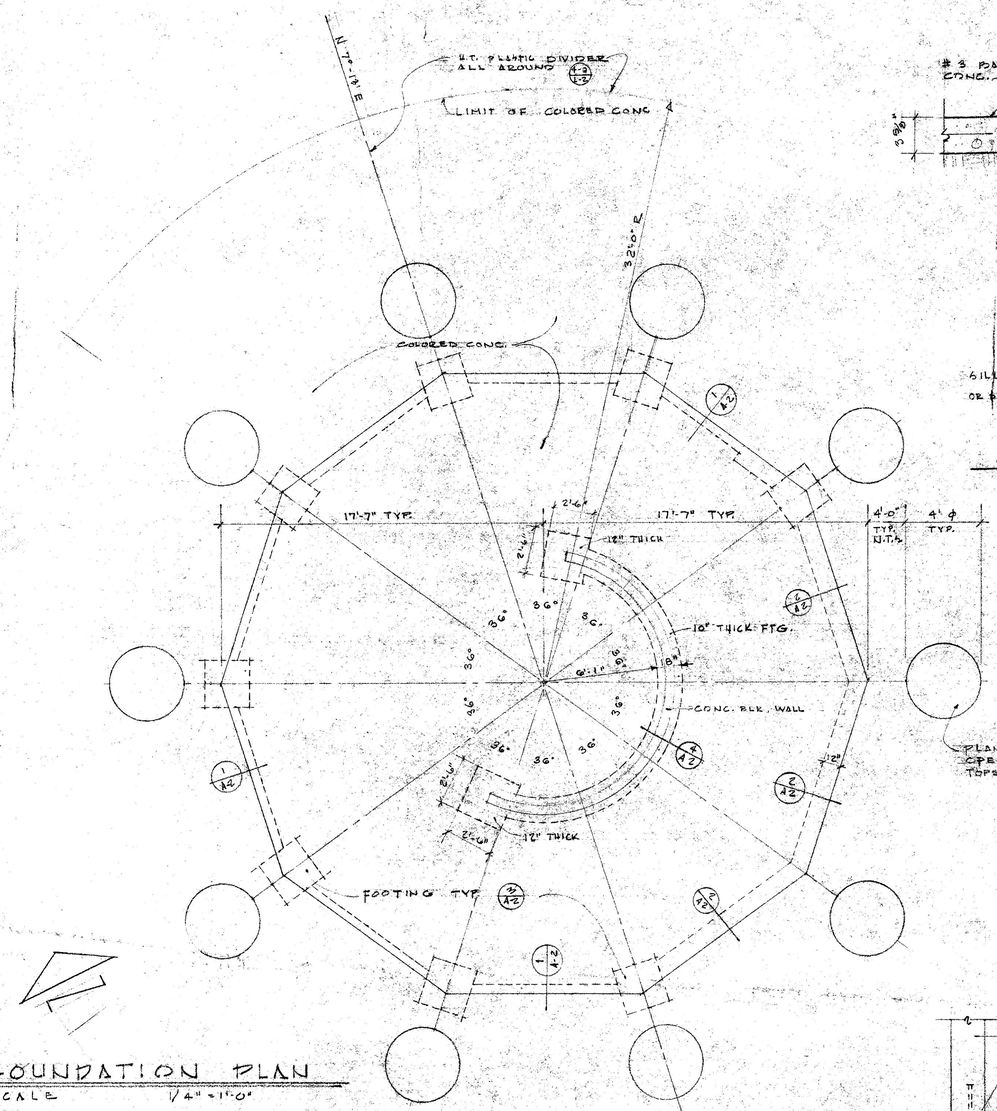



FOUNDATION PLAN

SCALE 1/4" = 1'-0"

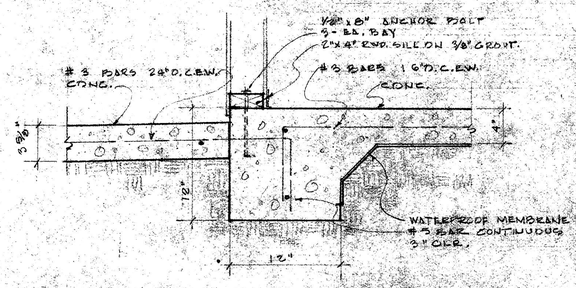

1 FOUNDATION - STUD WALL


SCALE 1½" = 1'-0"

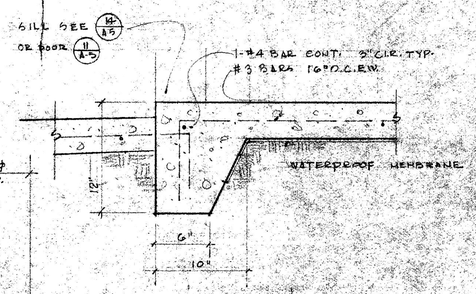

2 FOUNDATION - CLASS WALL


SCALE 1½" = 1'-0"

PLANTER (TYP.) OPEN. IN CONC. TOPSOIL FILL

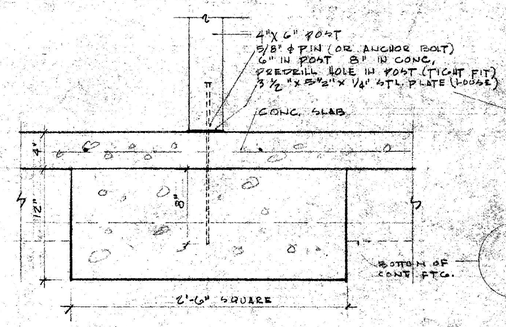

3 FOOTING

SCALE 1½" = 1'-0"

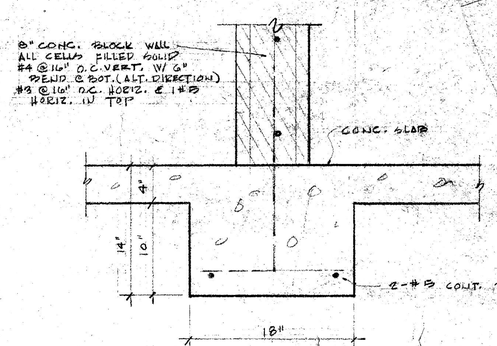

4 CONC. BLOCK WALL

SCALE 1½" = 1'-0"

LEGEND

- - - -	CONDUIT RUN CONCEALED IN WALLS OR CEILING
———	CONDUIT RUN IN OR UNDER FLOOR OR UNDERGROUND UNDERGROUND 8" MIN. BELOW GRADE
S	SINGLE POLE TOGGLE SWITCH 48" HIGH
S_3	3-WAY " " " "
S_{WP}	WEATHERPROOF SWITCH
⊖	CONVENIENCE OUTLET 12" HIGH OR UNDER SILL
⊖	LIGHT FIXTURE DIRECTED UP.
⊕	" "

HOME RUN TO PANELBOARD MIN. 2-#12 AWG CONDUCTORS

ROOM FINISH SCHEDULE

ROOM NO.	ROOM NAME	FLOOR	BASE	WALLS MATERIAL	WALLS FINISH	CEILING MATERIAL	CEILING FINISH	REMARKS
101	MEETING ROOM	CONC.	WOOD	PANEL CONC. BLK.	STAIN SILICONE	ACOUSTICAL PLASTER	NATURAL	
102	STORAGE	"	RUBBER	PLASTER*	PAINT	"	"	*⅜" GYP. LATH + ½" PLASTER
103	MEN'S REST RM.	"	"	"	—	"	"	
104	WOMEN'S " "	"	"	"	—	"	"	
105	STORAGE	"	"	PLASTER*	PAINT	"	"	
106	FOYER	"	WOOD	PANEL CONC. BLK.	STAIN	"	"	

WINDOW SCHEDULE

WINDOW NO.	SIZE WIDTH	SIZE HEIGHT	GLASS TYPE	SCREEN	REMARKS
W-1		—	¼" PLATE 3/16"	NO	FIXED GLASS
W-2	8'-0"	2'-0"	S.S.	YES	SLIDING

DOOR SCHEDULE

DOOR NO.	WIDTH	HEIGHT	THICK	MATERIAL	REMARKS
D-1	3'-6"	8'-0"	1¾"	P. F.	SOLID CORE
D-2	2'-6"	6'-8"	1¾"	M. F.	" "
D-3	6'-0"	8'-0"	—	PLYWOOD	SAWCUT FROM PLYWOOD
D-4	3'-0"	8'-0"	1⅜"	P. F.	SOLID CORE


PANEL SCHEDULE - PANEL A

120/240 V, 1 ϕ, 3 W & S/N 225 AMP MAIN LUGS ONLY

LOAD LOCATION	WATTS	TRIP & POLE				TRIP & POLE	WATTS	LOAD LOCATION
ROOM 101 LIGHTING	1350	20A,1P	1			2	1000	SPARE
" 102 & 105 LIGHTS	500		3			4	750	EXTERIOR LIGHTS *
" RECEPTACLES	1200		5			6	1200	MISCEL. REC.
" "	1000		7			8	1800	COFFEE WARMER
"	1000		9			10	1800	HOT PLATE
HEATER	2000	30A,2P	11			12	1800	
"	2000		13			14	750	WALL HEATER
TIME CLOCK	500	20A,1P	15			16	750	
H. AREA LIGHTS *	900		17			18	900	S. AREA & RMS. 103 & 104 LIGHTS *
" " " *	600		19			20	2000	WATER HEATER
			21			22		SPACE
			23			24		SPACE
	11050						12750	
	12750							
TOTAL	23800							

* CIRCUITS ON TIME SWITCH CONTROL

FURNISH & INSTALL 3-DBL. POLE, SINGLE THROW 35 AMP, ASTRONOMICAL DIAL TIME SWITCHES BY TORK, OR SANGAMO. FLUSH MOUNT JENA 18 ENCLOSURE.

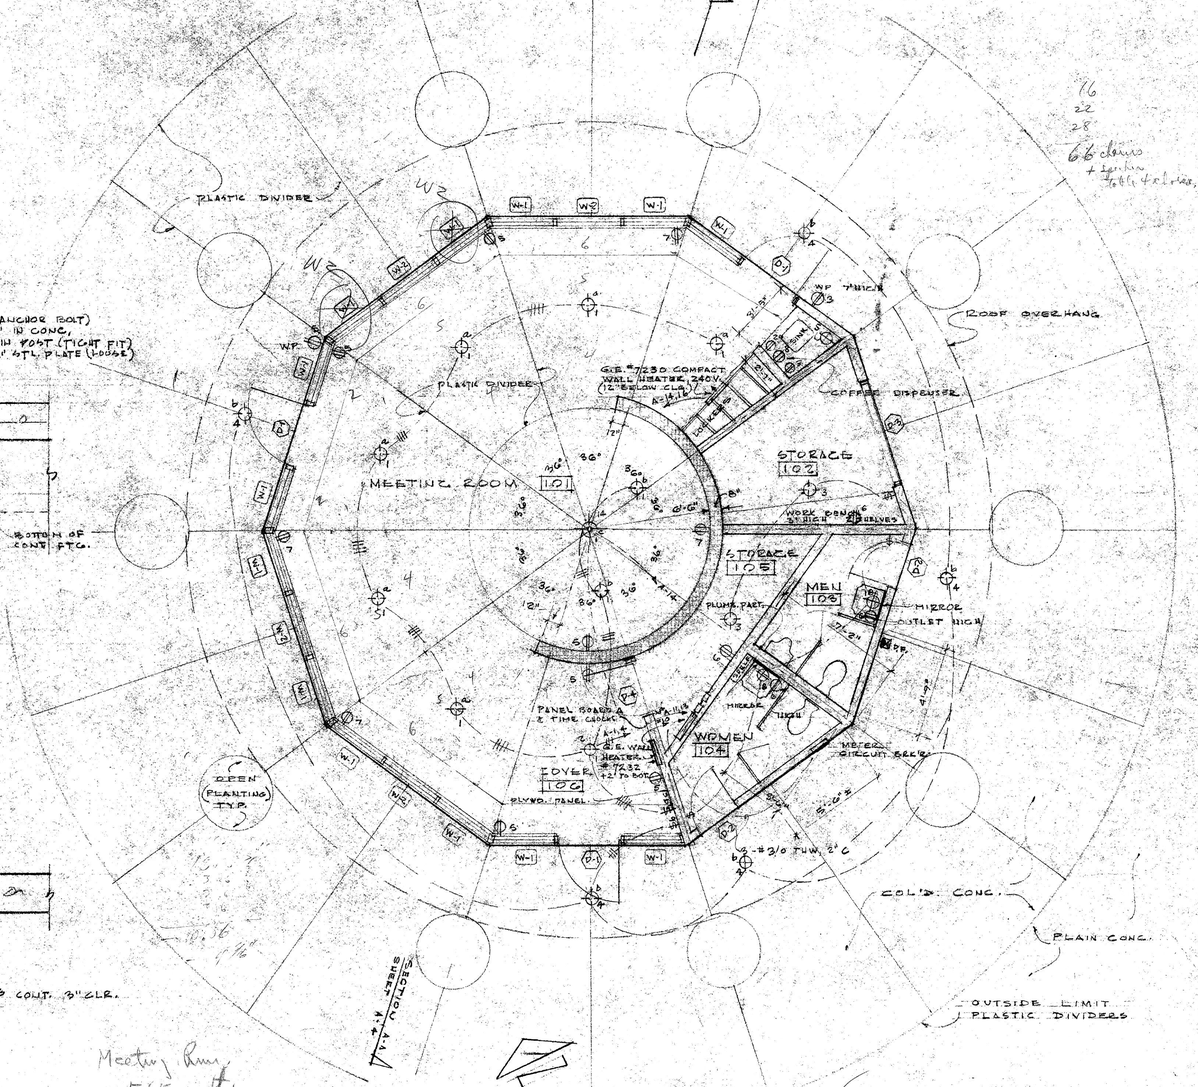

FLOOR PLAN

SCALE 1/4" = 1'-0"

Meeting Room 565 sq ft.

76
22
28
66 chairs + Lectern 4 tables

REVISED 26 FEB 1965
REVISED 9 DEC. 1964

JOHN STASSINOS
CONSULTING ELECTRICAL ENGINEER
SANTA BARBARA CALIFORNIA

PARK BUILDING - FLOOR & FOUNDATION PLAN ... DOS CAMINOS PARK


PLEASANT VALLEY RECREATION & PARK DISTRICT

LAS POSAS ROAD & PONDEROSA DRIVE, CAMARILLO, CALIFORNIA


RICHARD B. TAYLOR, A.S.L.A.
LANDSCAPE ARCHITECT · ARCHITECT · PLANNING CONSULTANT
100 HOPE AVENUE #6, SANTA BARBARA, CALIFORNIA

JOB #6410
AUG. 17 1964
DRAWN BY GAC

A-2

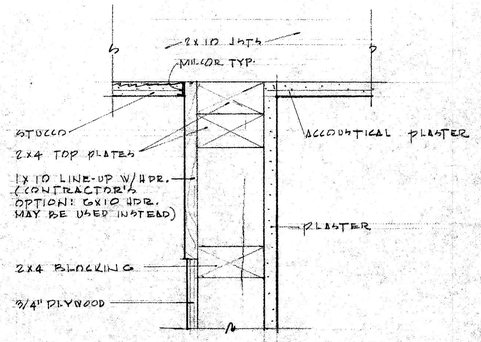

(1) EXTERIOR WALL ··· TOP

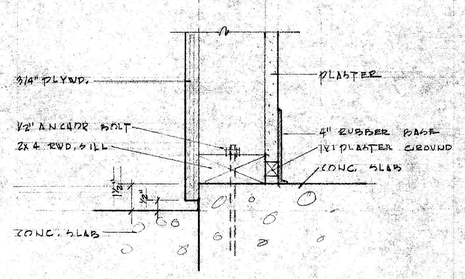


(2) EXTERIOR WALL ··· SILL

SCALE 3" = 1'-0"


(3) ROOF FRAMING - BRACING @ CONC. BLOCK WALL

SCALE 1 1/2" = 1'-0"

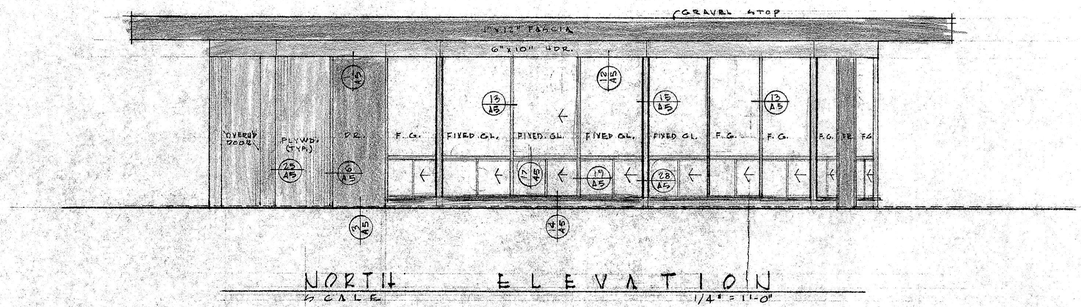


NORTH ELEVATION

SCALE 1/4" = 1'-0"

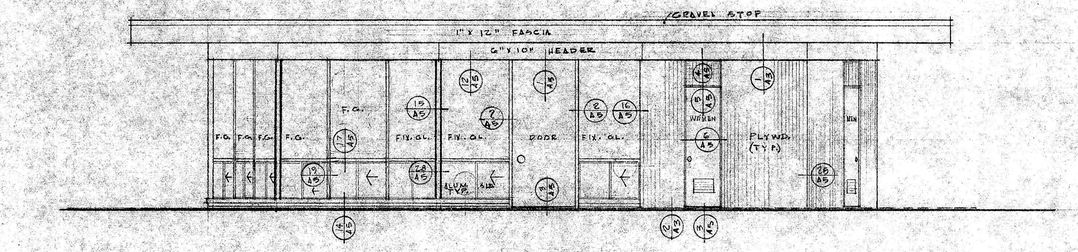


SOUTH ELEVATION

SCALE 1/4" = 1'-0"

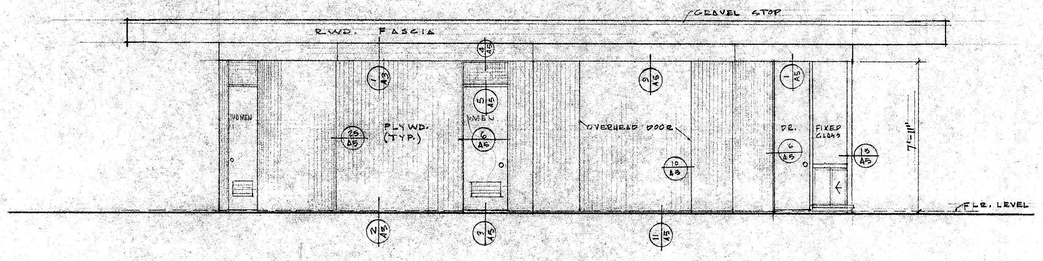

EAST ELEVATION

SCALE 1/4" = 1'-0"

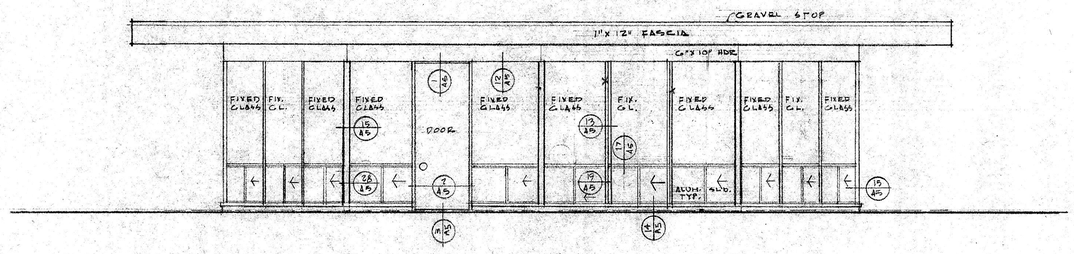

WEST ELEVATION

SCALE 1/4" = 1'-0"

REVISED 26 FEB 1965

PARK BUILDING - I

PLEASANT VALLEY RECREATION & DOS CAMINOS PARK PARK DISTRICT

LAS POSAS ROAD & PONDEROSA DRIVE, CAMARILLO, CALIFORNIA

RICHARD B. TAYLOR, A.I.A., A.S.L.A.

LANDSCAPE ARCHITECT · ARCHITECT · PLANNING CONSULTANT

100 HOPE AVENUE #6, SANTA BARBARA, CALIFORNIA

JOB # 6410
DEC. 1964
DRWN BY: GAC

A-3

Heater

BOTTOM OF HEATER

7'-11"

FIN. FLR.

BUILT-UP-ROOF

2x10 JSTS.

PLYWOOD

8x8x8 CONC. BLK WALL

BULLETIN BOARD

CONC. SLAB

#3 BARS 16" O.C.E.W. THRUOUT SLAB

SECTION A-A

SCALE 1/4" = 1'-0"

Heater

1x10

PLYWD

HEATER

1HR. WALL

TEXT. 1111 PLYWD.

3'-0"

5'-0"

TOE SPACE

CABINET & LOCKER ELEVATION

SCALE 1 1/2" = 1'-0"

14"x14"x 3/16 B.P.W.

20d common spikes @ 4" mid. spacing

TACK OFF CORNERS & SPLICE W/TECO TEUAS PLATE

TECO ANG-L-GRIP #5

4x6 POST

8x10

PLAN

5/8" PLYWOOD TEXTURE 111

1" x 2"

3/4" PLYWOOD

3/4" x 1 1/2"

PLASTER

1" X 4" BASE

2" X 4"

DOUBLE 2x10

FILLER PIECE

2" 4"

2-1/8" ø BOLTS

1 DETAIL

HO SCALE

TECO TRUSSPLATE D-15

DOUBLE 2x10

TECO ANG-GRIP #3

8x10 BM.

2 DETAIL

DOUBLE 2x10

TECO ANG-L-GRIP #7 TYP

8x10 BM.

3 DETAIL

6x10 UPR.

2x10 @ 16" O.C.

1/2" PLYWOOD

12" Bolt

22'-0" R

8x10

6x10 LOR.

DOUBLE 2x10

2x10 @ 16" O.C.

2x10 BLOCKING @ 16" O.C.

FASCIA

2x10 BLOCKING TYP

ROOF FRAMING PLAN

SCALE 1/4" = 1'-0"

1/2" PLYWD.

8x10 CENTER BM.

2x10 @ 16"

TECO ANG-L-GRIP #3 EA. SIDE OF 8x10

TECO TRUSS PLATE D-15

6x10

4x6 POST

TECO ANG-L-GRIP #3

SECTION

4 DETAIL

10d @ 3" 1/2" PLYWD. SHEATHING

2x10 @ 16" O.C.

2x10 BLOCKING

TECO ANG-L-GRIP #7 EA. PIECE OF BLOCK.

6x10 BM.

5 DETAIL -- GLASS

SEE DET 4/A5

2x4 STUD WALL

6 DETAIL -- STUD WALL

LOCKER DETAIL A

3/4" PLYWD

3/4" PLYWOOD

FORMICA

VINYL TILE

1"x1"

PLASTER

DOOR

7'-0"

3/4" PLYWOOD

1"x4" BASE

2"x4"

CABINET DETAIL B

GRAVEL STOP

BUILT-UP-ROOF

1"x12" FASCIA

2x10

1/2-1x10

ACOUSTICAL PLASTER

7 FASCIA DETAIL

PLYWOOD DIAPHRAGM

1/2" PLYWOOD OVER ENTIRE ROOF
BLOCK & NAIL ALL EDGES
NAILING:
10d @ 3" ALL EDGES & AROUND PERIMETER (WALLS)
10d @ 9" FIELD NAILING
10d AS SHOWN (A5) ALONG CURVED BLOCK WALL
10d @ 5" O.C. 2 ROWS OVER 8x10 CENTER BM.


REVISED 26 FEB 1965

PARK BUILDING - ROOF FRAMING - SECTION - DETAILS ... DOS CAMINOS PARK
PLEASANT VALLEY RECREATION & PARK DISTRICT
LOS POSAS ROAD & PONDEROSA DRIVE, CAMARILLO, CALIFORNIA


RICHARD B. TAYLOR, A.S.L.A.
LANDSCAPE ARCHITECT · ARCHITECT · PLANNING CONSULTANT
100 HOPE AVENUE #6, SANTA BARBARA, CALIFORNIA

JOB #6410
DEC. 9 1964
DRAWN BY: SHS


A-4

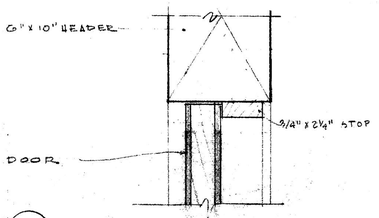


1 EXT. DOOR ··· HEAD

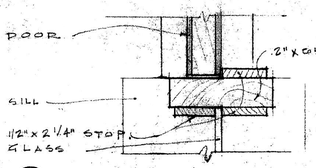


2 EXT. DOOR ··· JAMB

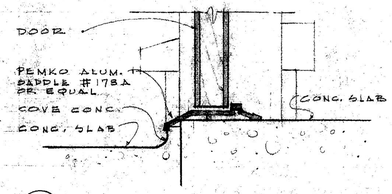


3 EXT. DOOR ··· SILL

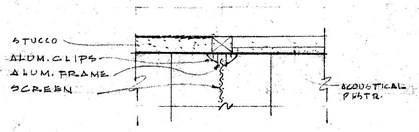


4 REST ROOM DOOR ··· SCREEN

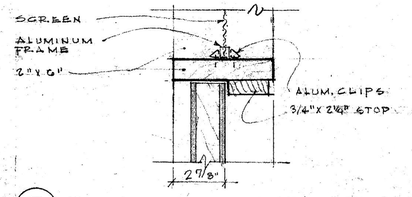


5 REST ROOM DOOR ··· HEAD

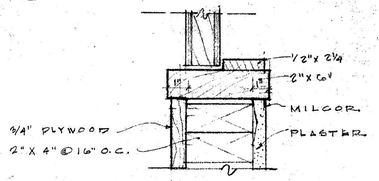


6 EXTERIOR DOOR JAMB

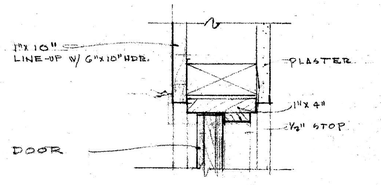


7 INTERIOR DOOR ··· HEAD
(ONE JAMB SIMILAR)

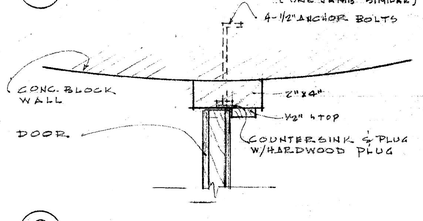


8 INTERIOR DOOR ··· JAMB

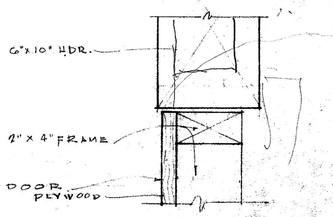


9 OVERHEAD MAINTENANCE DOOR ··· HEAD

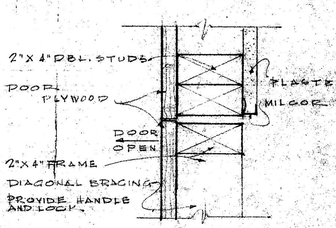


10 OVERHEAD MAINTENANCE DOOR ··· JAMB

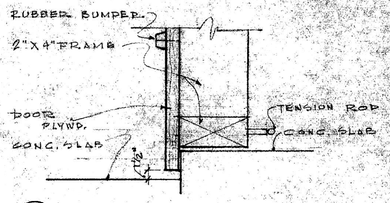


11 OVERHEAD MAINTENANCE DOOR ··· SILL

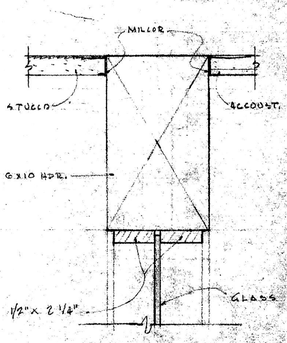


12 WINDOW ··· HEAD

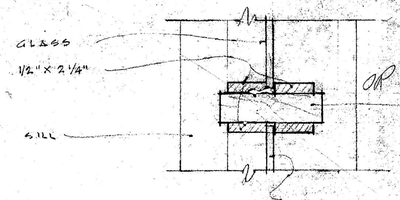


13 WINDOW ··· INTERMEDIATE MULLION

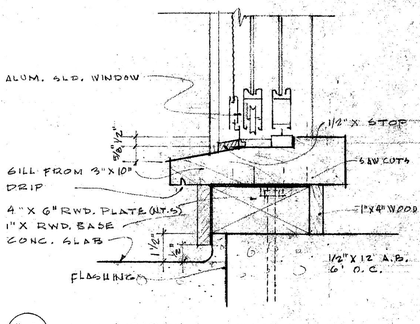


14 WINDOW ··· SILL

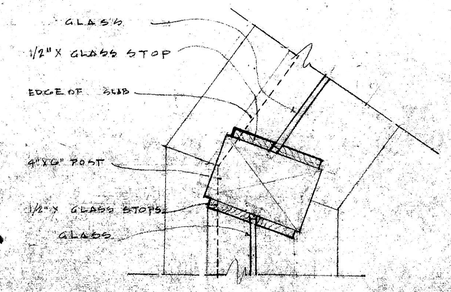


15 WINDOW ··· CORNER MULLION

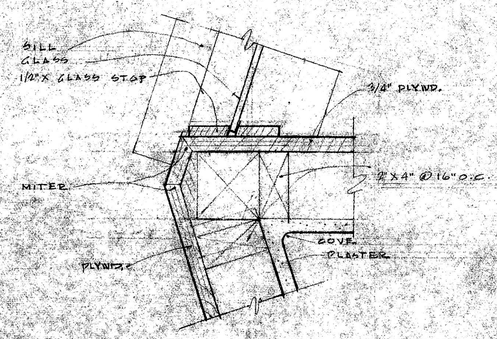


16 WINDOW ··· JAMB

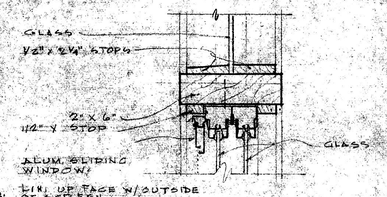


17 WINDOW SILL

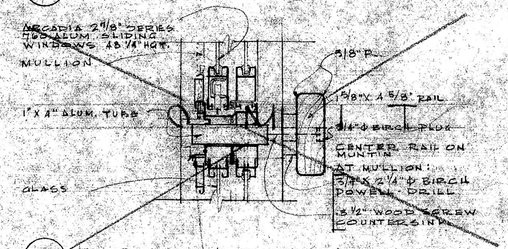


18 SLIDING WINDOW ··· MUNTIN

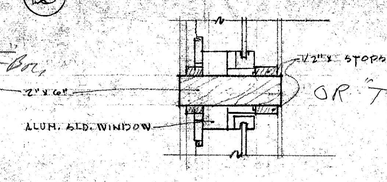


19 SLIDING WINDOW ··· MULLION

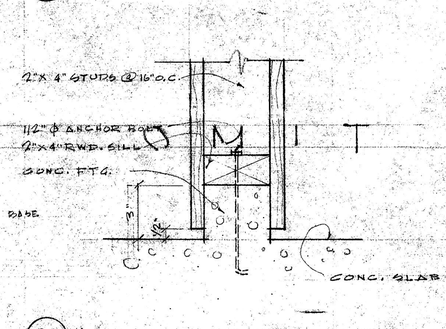


20 EXTERIOR PARTION ··· FLOOR

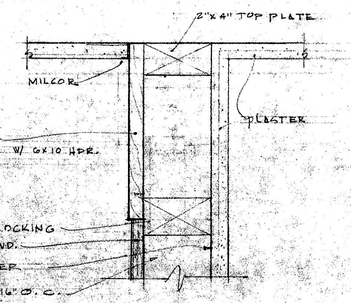


21 PARTION ··· BEAM

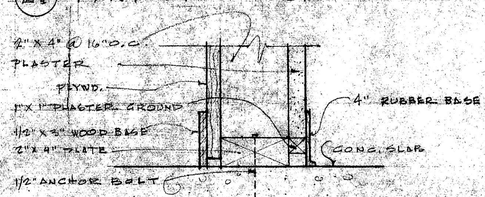


22 PARTION ··· FLOOR

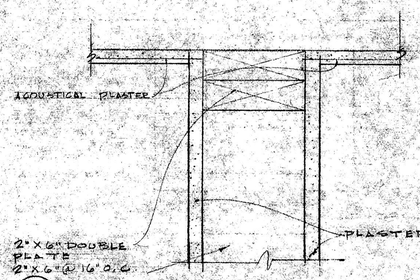


23 PLUMBING PARTION ··· BEAM

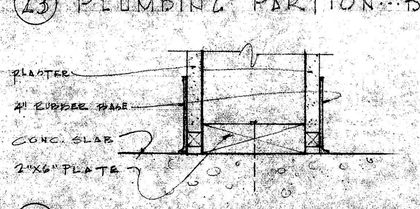


24 PLUMBING PARTION ··· FLOOR

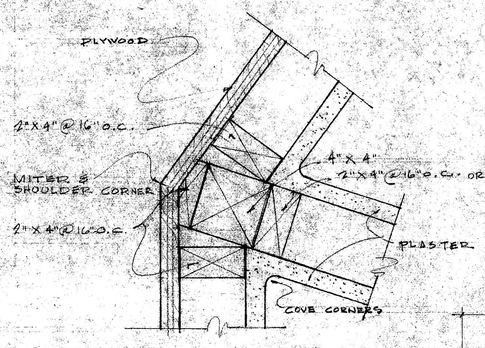


25 PARTION ··· CORNER

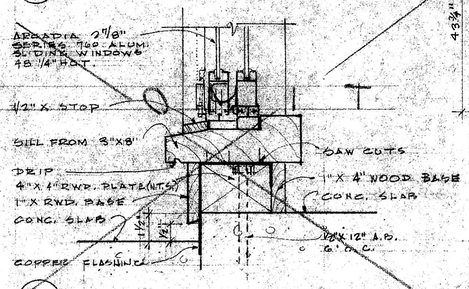


26 SLIDING WINDOW ··· SILL

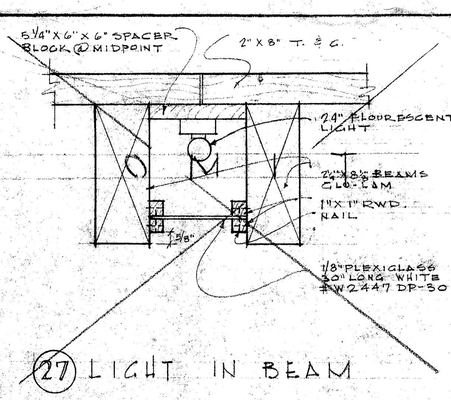


27 LIGHT IN BEAM

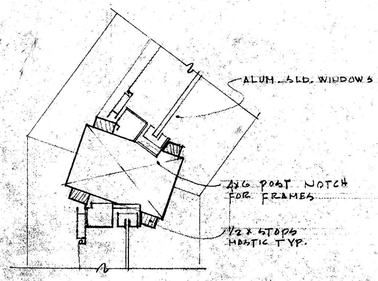

28 WINDOW ··· CORNER MULLION

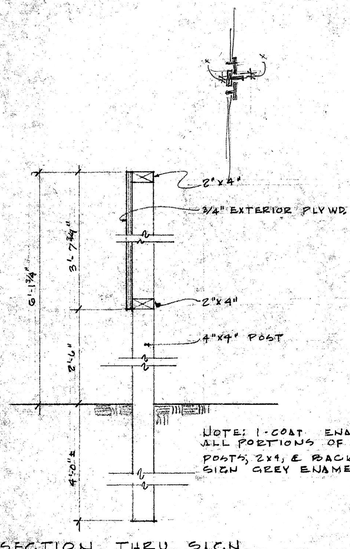

SECTION THRU SIGN
SCALE 1" = 1'-0"

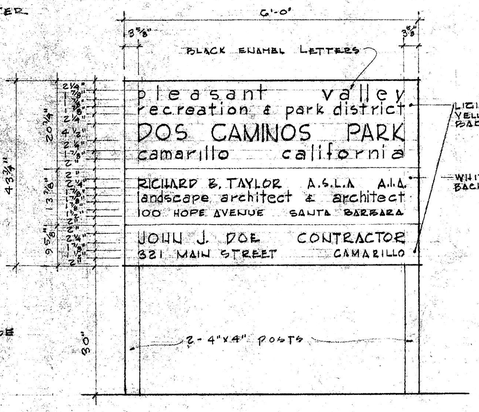

28 JOB SIGN
NO SCALE

SCALE 3" = 1'-0"
UNLESS NOTED OTHERWISE.


REVISED 26 FEB 1965
REVISED 9 DEC. 1964

PARK BUILDING · DOOR, WINDOW, & PARTITION DETAILS ··· DOS CAMINOS PARK
PLEASANT VALLEY RECREATION & PARK DISTRICT
LAS POSAS ROAD & PONDEROSA DRIVE, CAMARILLO, CALIFORNIA


RICHARD B. TAYLOR, A.S.L.A.
LANDSCAPE ARCHITECT · ARCHITECT · PLANNING CONSULTANT
100 HOPE AVENUE #6, SANTA BARBARA, CALIFORNIA

JOB #6410
AUG. 17, 1964
DRAWN BY DHS


A-5

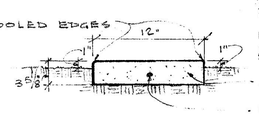


1 L-1 CONC. MOWING EDGE
SCALE 1" = 1'-0"

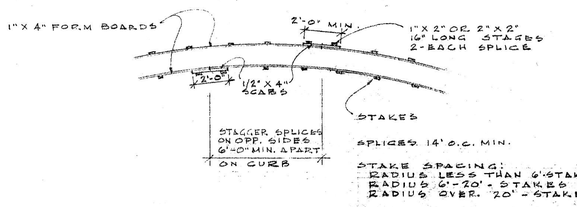


5 L-1 FORM DETAIL (TYP. ALL WALKS)
SCALE 1/4" = 1'-0"

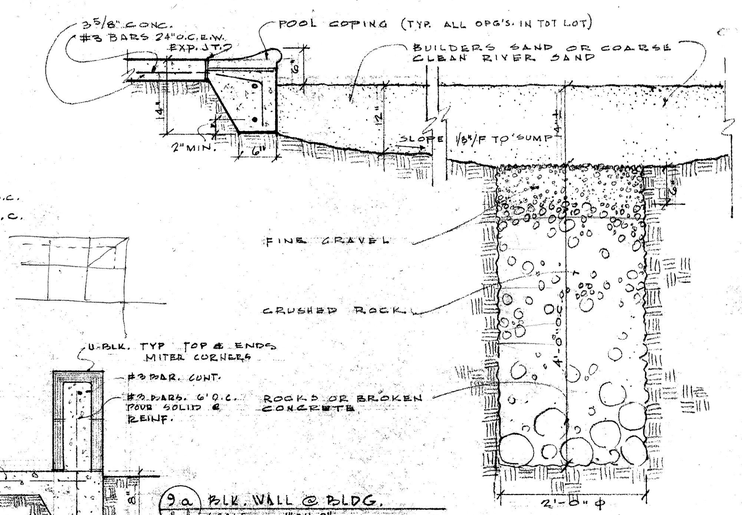

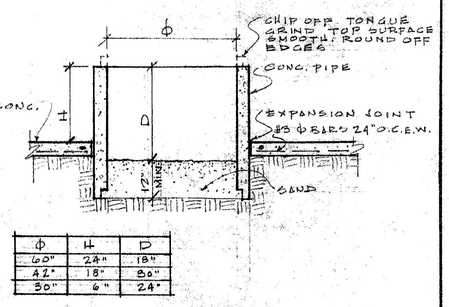


ϕ	H	D
60"	24"	18"
42"	18"	30"
30"	6"	24"


13 L-1 CONC. PIPE @ TOT LOT
SCALE 1/2" = 1'-0"

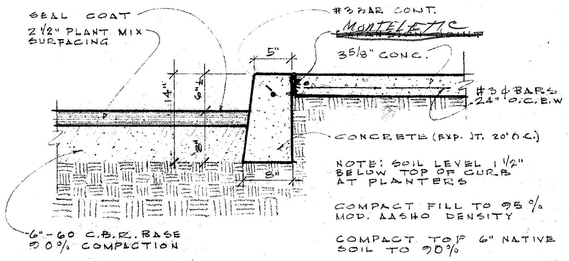

2 L-2 PARKING AREA DETAIL (N.I.C)
SCALE 1" = 1'-0"

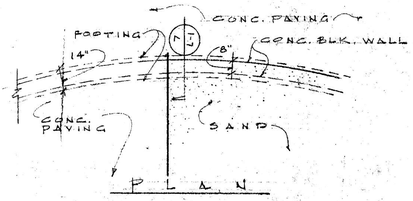


6 L-1 CONC. BLK. WALL @ TOT LOT
SCALE 1/4" = 1'-0"

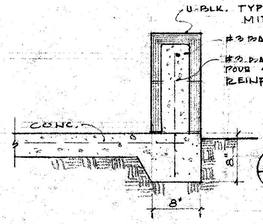


9a L-1 BLK. WALL @ BLDG.
SCALE 1" = 1'-0"


10 L-1 DRY WELL DETAIL - TOT LOT
SCALE 1" = 1'-0"

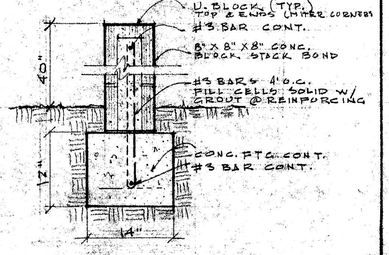


14 L-1 CONC. BLK. WALL @ ENT.
SCALE 1" = 1'-0"

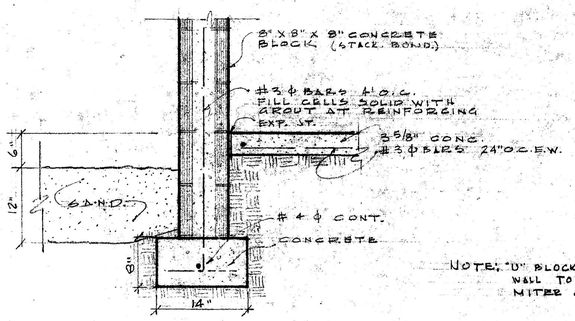

NOTE: "U" BLOCK CAP ON ALL WALL TOPS & ENDS MITER CORNERS

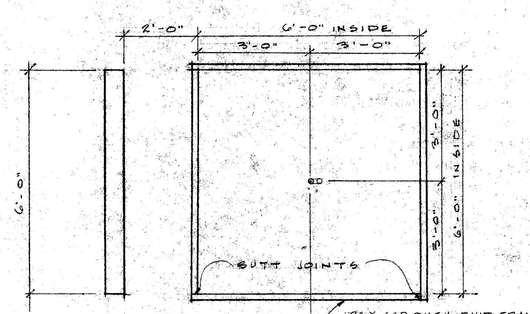



11 L-1 HORSESHOE PIT DETAIL
SCALE 1/2" = 1'-0"
(N.T.C.)

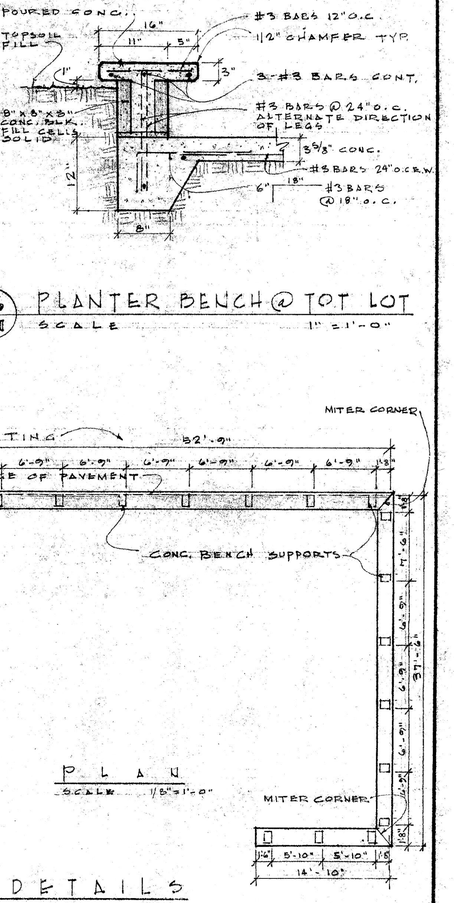


15 L-1 CONC. CURB DETAIL
SCALE 1" = 1'-0"

16 L-1 PLANTER BENCH @ TOT LOT
SCALE 1" = 1'-0"

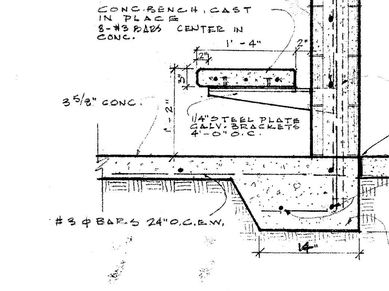


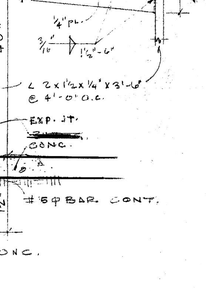


3 L-1 CONC. BENCH & WALL @ TOT LOT
SCALE 1" = 1'-0"

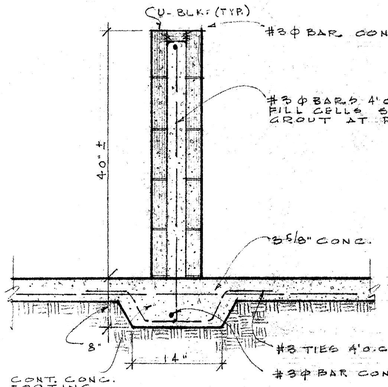


8 L-1 CONC. BLK. WALL @ TOT LOT
SCALE 1" = 1'-0"

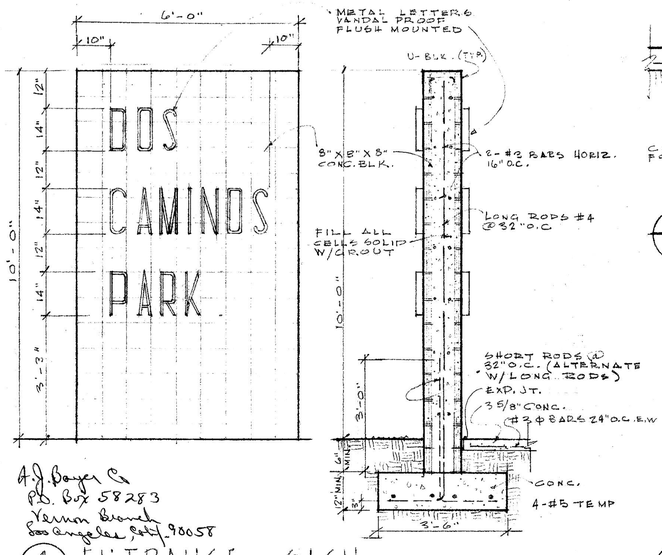

4 L-1 ENTRANCE SIGN
SCALE 1/2" = 1'-0"
(N.I.C.)

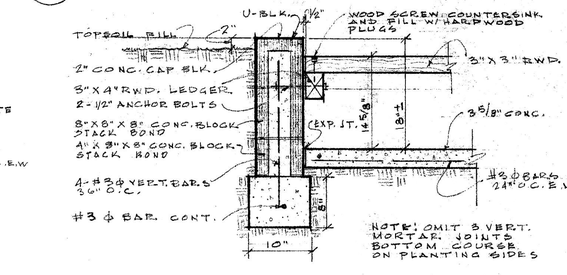

9 L-1 BENCH @ CONC. BLK. PLANTER
SCALE 1" = 1'-0"

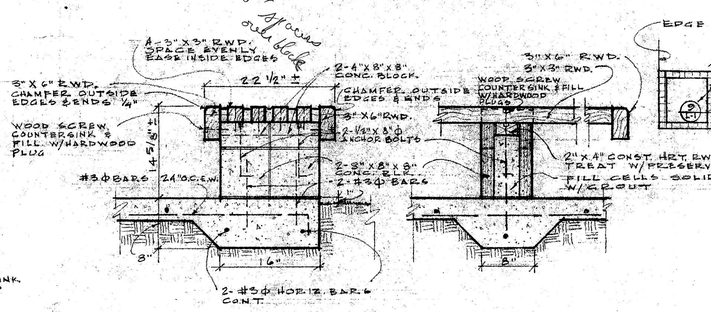

NOTE: 1 COAT STAIN ON WOOD BEFORE ASSEMBLING

S E C T I O N S
SCALE 1" = 1'-0"

P L A N
SCALE 1/8" = 1'-0"

12 L-1 R E D W O O D B E N C H D E T A I L S


REVISED 26 FEB 1965


CONSTRUCTION DETAILS - LANDSCAPE ... DOS CAMINOS PARK
PLEASANT VALLEY RECREATION & PARK DISTRICT
LAS POSAS ROAD & PONDEROSA DRIVE, CAMARILLO, CALIFORNIA


RICHARD B. TAYLOR, A.S.L.A.
LANDSCAPE ARCHITECT · ARCHITECT · PLANNING CONSULTANT
100 HOPE AVENUE #6, SANTA BARBARA, CALIFORNIA

JOB #6410
AUG. 17, 1964
DRAWN BY SM
L-1


A. J. Boyer
P.O. Box 58283
Vernon Branch
Los Angeles, Calif. 90058

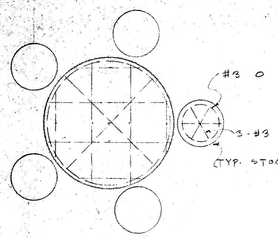

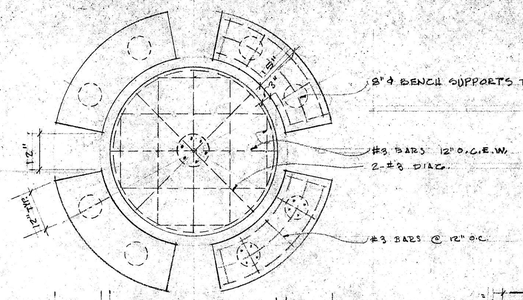


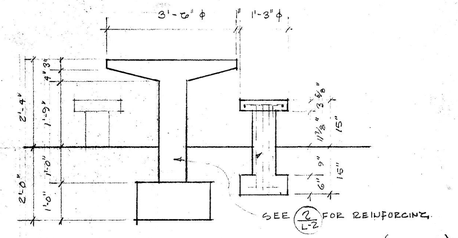


1/L-2 CONC. PICNIC TABLE (N.I.C.)
SCALE 1/2" = 1'-0"

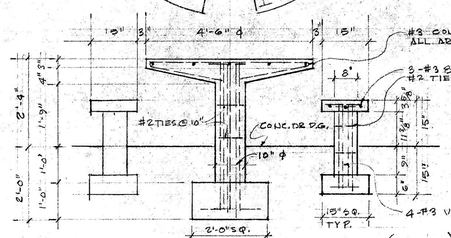


2/L-2 CONC. PICNIC TABLE (N.I.C.)
SCALE 1/2" = 1'-0"

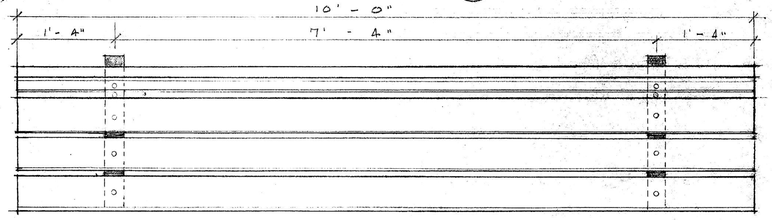

PLAN (N.I.C.)

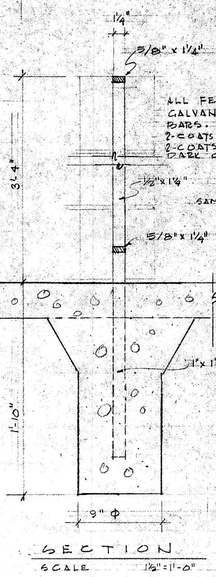


SECTION
SCALE 1½" = 1'-0"

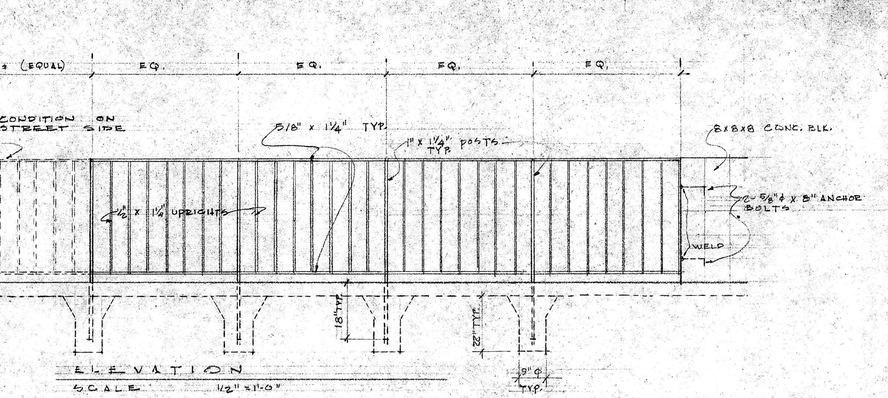


ELEVATION
SCALE 1/2" = 1'-0"


6/L-2 STEEL FENCE

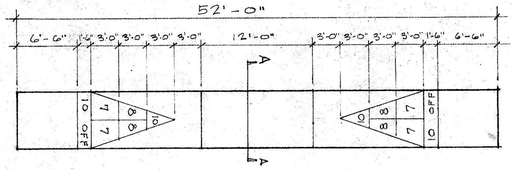

PLAN
SCALE 1/8" = 1'-0"

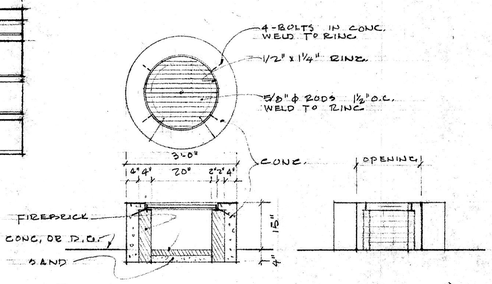


7/L-2 BAR B QUE (N.I.C.)

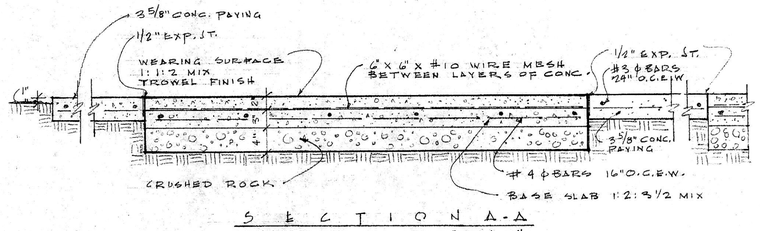


SECTION A-A
SCALE 1" = 1'-0"

8/L-2 SHUFFLEBOARD

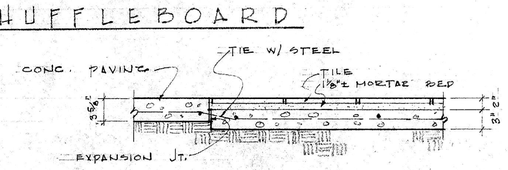


8a/L-2 CONC. TO TILE JOINT

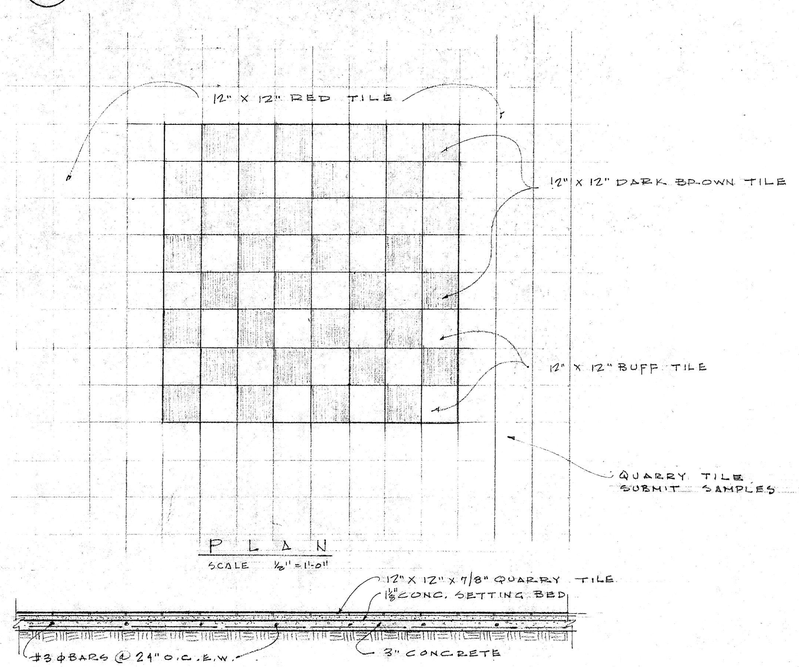

PLAN
SCALE ½" = 1'-0"


SECTION


9/L-2 CHESS BOARD
SCALE 1/2" = 1'-0"

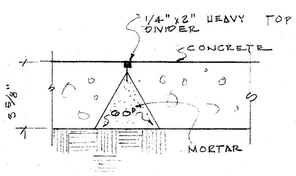

SECTION

4a/L-2 METAL DIVIDER
SCALE 3" = 1'-0"

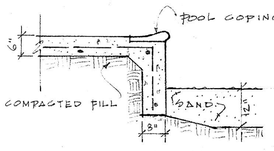

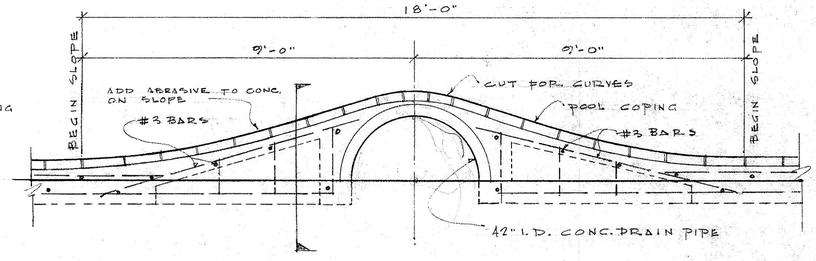


ELEVATION

5/L-2 TUNNEL
SCALE 1/2" = 1'-0"

SECTION

3/L-2 REDWOOD BENCH DETAILS
SCALE (N.I.C.)

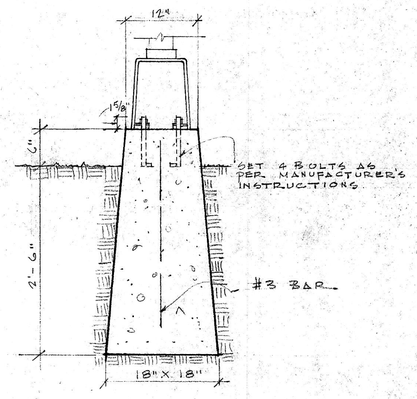


4/L-2 POLE LAMP DETAIL
SCALE 1" = 1'-0"
(N.I.C.)

CONSTRUCTION DETAILS · LANDSCAPE ··· DOS CAMINOS PARK
PLEASANT VALLEY RECREATION & PARK DISTRICT
LAS POSAS ROAD & PONDEROSA DRIVE, CAMARILLO, CALIFORNIA

RICHARD B. TAYLOR, A.S.L.A.
LANDSCAPE ARCHITECT · ARCHITECT · PLANNING CONSULTANT
100 HOPE AVENUE #6, SANTA BARBARA, CALIFORNIA

JOB #6410
AUG. 31, 1964
DRAWN BY SMS

L-2

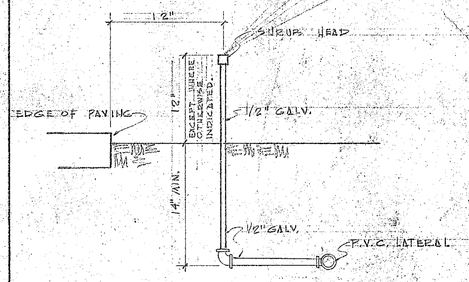

SHRUB HEAD DETAIL

N.T.S. SCALE

PONDEROSA DRIVE

SIDEWALK

THRUST BLOCK

TOT AREA

12" CONC. MOW. EDGE

BENCH N.T.C.

ADJUST HEADS TO AVOID TOP OF MOUND (TO MINIMIZE HT. OF BACKFLOW PREVENTER)

APPROX. MOUND

LAS POSAS ROAD

THRUST BLOCK

EXIST. D.F.

PICNIC TABLES

6" RISERS

3/4" VALVE

EXIST. H.B.

CONC.

EXIST. ELEC. METER & UNDERGROUND SERVICE

40' CONC. R.R. WALL

EXIST. H.B.

EXIST. COPPER LINES

3/4" SCH. 40 P.V.C. SUPPLY LINE TO IRRIGATION CONTROLLER "A"

CONTROLLER "A"

CONTROLLER "B"

APPROX. LOCATION EXIST. UTILITY POLE

PROVIDE ELECTRICITY FROM EXIST. UTILITY FOR & LOCATE CONTROLLERS AT BASE 4' FROM PROP. LINE. CONNECT ELEC. TO CONTROLLERS.

CONTRACTOR TO CONNECT TO EXIST. ELEC. METER OR PROVIDE NEW METER.

1 1/4" COPPER LINE BY OTHERS

TAKE-OFF CONTROLLER SUPPLY LINE BEFORE FIRST VALVE.

FERTILIZER INJECTION PUMP TANK (IN VAULT WITH PUMP) ALTERNATE BID # 2
BACKFLOW PREVENTER (INSTALL ABOVE HIGHEST HEAD AS REQUIRED BY CODES)
PUMP (IN VAULT)
CONNECT TO 2" METER (METER BY OWNER)
EXIST. 1" METER FOR DOMESTIC (DO NOT DISTURB)

EXIST. 4" A.C. STUB-IN WATER

NOTE: LOCATE EQUIPMENT 5' FROM PROPERTY LINE. PROVIDE ELECTRICITY FOR PUMP. SEE PUMP SPECS. SHEET L-3 FOR ELEC. REQUIREMENTS. PROVIDE ELEC. FOR FERTILIZER INJECTION PUMP. SEE NOTE 7 BELOW FOR SPECS. CONTRACTOR TO CONNECT TO EXIST. ELEC. METER OR PROVIDE NEW METER.

FERTILIZER INJECTION PUMP TANK ASSEMBLY (ALTERNATE BID # 3)
#D-470 MODEL D WITH 30 GALLON TANK &
G58 ASSEMBLY FLOAT FOR FOOT VALVE.
PROVIDE 72500 SERIES PUMP & ALL ACCESSORIES & CONNECTIONS FOR A COMPLETE FERTILIZER INJECTION SYSTEM.
1/4 H.P. MOTOR 115 V. 60 CYCLE
PRECISION CHEMICAL PUMP CO. OR EQUAL
396 MAIN STREET, WALTHAM, MASSACHUSETTS

NOTE:
ALL ELECTRICAL SERVICE SHALL BE UNDERGROUND

SCALE 1" = 20'

L.A. #456

SPRINKLER PLAN
PLEASANT VALLEY RECREATION PARK DISTRICT
LAS POSAS ROAD & PONDEROSA DRIVE CAMARILLO, CALIFORNIA

RICHARD B. TAYLOR, A.S.L.A., A.I.A.
LANDSCAPE ARCHITECT · ARCHITECT · PLANNING CONSULTANT
100 HOPE AVENUE, #61 SANTA BARBARA, CALIFORNIA

JOB # 6410
SEPT. 17, 1965
DRAWN BY GAC

L-2


SYMBOL	MODEL NO.	MANUFACTURER	TYPE HEAD	OUTPUT	PRESSURE	RADIUS
∘	700	THOMPSON	BUBBLER HEAD	.8 GPM	30 P.S.I.	—
⌓	1184-6, 1190-6	"	SHRUB HEAD	1.0	40	8'
⌓	1184-9, 1190-9	"	" "	1.4	40	11'
⌓	1184-12, 1190-12	"	" "	2.0	50	14'
▽	1184-15	"	" "	2.4	60	17'
⌒	532-00	TORO/MOIST-O-MATIC	POP-UP RECTANGULAR SPRAY	.10	25 P.S.I.	24'x9'
○	639R-33	" " "	INTERMED. GEAR HD. V.I.H. - R/C FULL CIRCLE	22.0	60	69'
⌒	657R-54	" " "	LARGE GEAR HD. V.I.H. - R/C PART CIRCLE	14.8	60	62'
⌒	35 PJ	RAINBIRD	PART CIRCLE IMPACT HD. 5/16" NOZZLE	7.2	50	50
⌒	25 PJ-DA	"	5/32" NOZZLE W/ BAFFLE	4.4	40	40'
⌒	25 PJ	"	PART CIRCLE IMPACT HD. 5/32" NOZZLE	4.4	40	40'
◎	20	"	FULL CIRCLE IMPACT HD. 5/32" NOZZLE	4.4	40	40'
⌓	617-16	TORO/MOIST-O-MATIC	" " "R/C	2.8	45	42'
⌒	617-17	" " "	" " "R/C	3.0	45	43
⊕	210-03	" " "	REMOTE CONTROL VALVE 3/4"			
⊕	210-04	" " "	" " " 1"			
⊕	211-06	" " "	" " " 1½			
⊕	211-08	" " "	" " " 2"			
(168)	168-00	" " "	MONITOR II STAT. AUTO. CONTROLLER			

NOTE: ALL SPRINKLER HEADS IN TURF AREAS SHALL BE RUBBER COVERED.


⊗	QUICK COUPLER VALVE. CONTRACTOR SHALL PROVIDE OWNER WITH 6 COUPLERS FOR HOSE END.
▭	PUMP IN VAULT (SEE DETAILS)
M	BACKFLOW PREVENTER (SEE DIAGRAM)
---——---CL. 150	CEMENT ASBESTOS PIPE SIZE NOTED
——— CL. 200	1220 P.V.C. PLASTIC PIPE SIZES NOTED
- - - - - - -	SAME AS ABOVE UNDER CONCRETE OR ASPHALT
▣	METER

WATERING SCHEDULE


CONTROLLER 'A'		CONTROLLER 'B'	
REMOTE CONTROL STATION NO.	CALCULATED DEMAND	REMOTE CONTROL STATION NO.	CALCULATED DEMAND
A - 1	34.0	B - 1	44.0
A - 2	42.4	B - 2	44.0
A - 3	62.4	B - 3	44.0
A - 4	48.4	B - 4	66.0
A - 5	35.0	B - 5	44.0
A - 6	41.8	B - 6	44.0
A - 7	44.0	B - 7	44.4
A - 8	32.5	B - 8	44.4
A - 9	44.0	B - 9	44.4
A - 10	44.4	B - 10	53.2
A - 11	44.4	B - 11	44.4

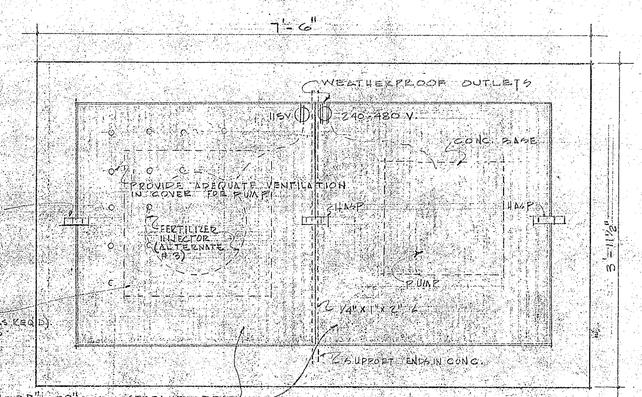

PLAN

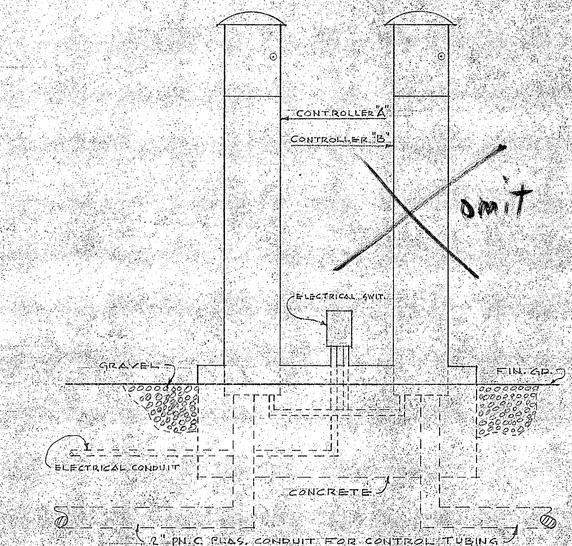

AUTOMATIC CONTROLLER INSTALLATION DETAIL
NO SCALE

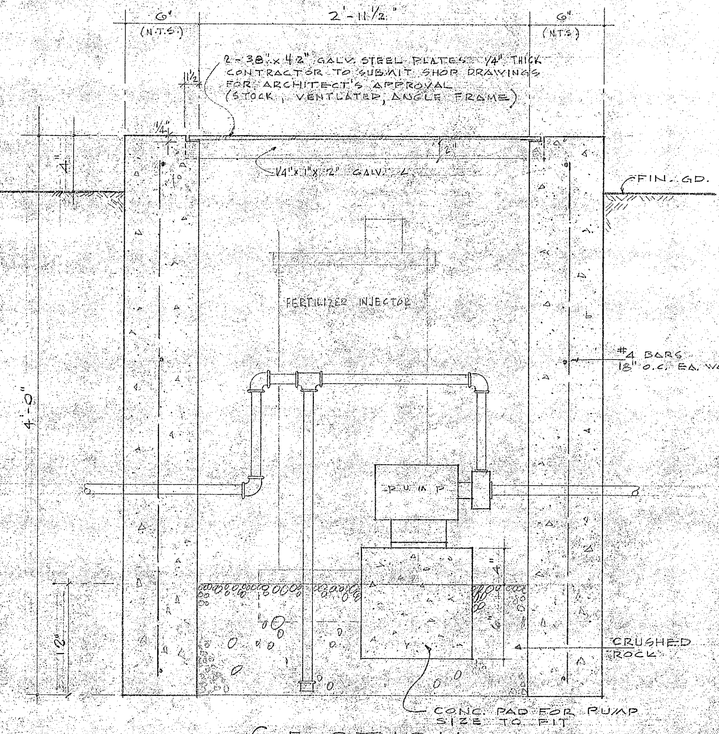


SECTION


PUMP & FUEL INJECTOR VAULT
NO SCALE

PUMP SPECS.


H.P.	3 TO 5	MOTOR "UNICLOSED ASBESTOS COATED" MOTOR
VOLTS	240 - 480	
TYPE	H3	
DESIGN	B, CODE H	
R.P.M.	1800	
HY VOLT	AMP 6.3	PUMP
LO VOLT	AMP 2.7	
RATING	40° C	
CYCLE	60	
G.P.M.	75 MAX (3½ H.P.)	

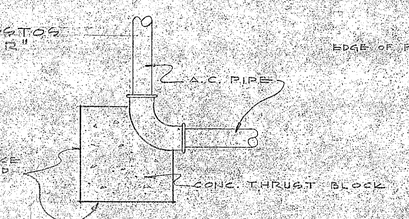


THRUST BLOCK
NO SCALE

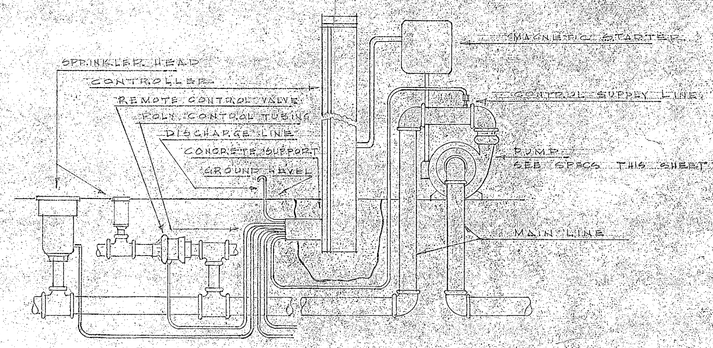


SCHEMATIC DETAIL FOR INSTALLATION CORDINATING PUMP, MAGNETIC STARTER, CONTROLLER, REMOTE CONTROL VALVES & SPRINKLER HEADS.
NO SCALE

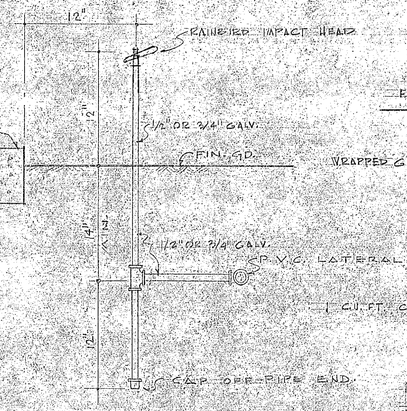


RAINBIRD HEAD DETAIL
No SCALE

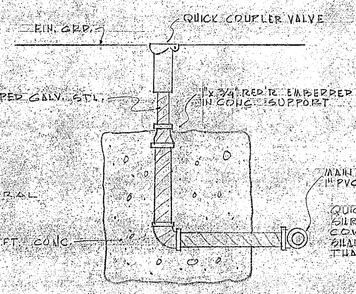

QUICK COUPLER DET.
NO SCALE

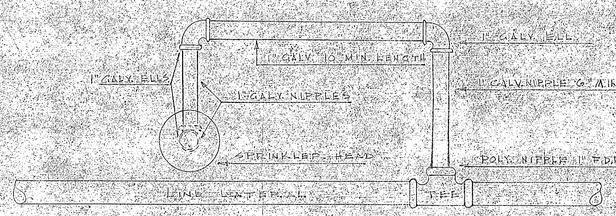

DETAIL OF INSTALLATION FOR VALVE UNDER HEAD AND SWING JOINT RISER
NO SCALE

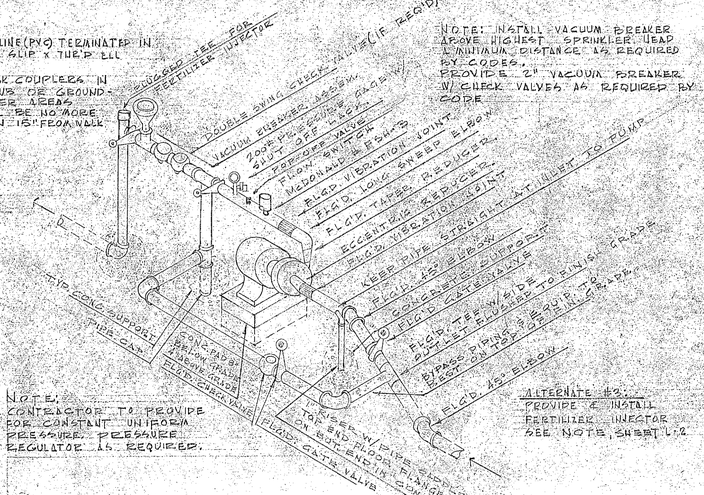

SCHEMATIC DETAIL PUMPING STATION & VACUUM BREAKER
NO SCALE

Richard B. Taylor L.A. #456

SPRINKLER DETAILS & SCHEDULES - LANDSCAPE ... DOS CAMINOS PARK
PLEASANT VALLEY RECREATION & PARK DISTRICT
LAS POSAS ROAD & PONDEROSA DRIVE.

RICHARD B. TAYLOR, A.S.L.A. - A.I.A.
LANDSCAPE ARCHITECT - ARCHITECT - PLANNING CONSULTANT
100 HOPE AVENUE #6, SANTA BARBARA, CALIFORNIA

JOB NO. 6610
SEPT 17, 1965
DRAWN BY SMS JAR

L-3

PONDEROSA DRIVE

LAS POSAS ROAD

EXIST GRADE

1 MOUND

2 MOUND

3 MOUND

TYPICAL MOUNDS

VERT. SCALE 1" = 10'
HORIZ SCALE 1" = 20'

NOTE: ALL TOT LOT SPEC.

LEGEND:
CONCRETE PAVING TO BE INSTALLED AS PART OF THIS CONTRACT.

NOTES:
- ALL BOUNDARY DATA TAKEN FROM MAPS FURNISED BY P.V.R.&P.D.
- B.M. NAIL AT INTERSECTION OF PONDEROSA & LAS POSAS RD. ELEV. 201.08.
- CROSS SLOPES ON WALKS IN PARK NOT SPECIFICALLY SHOWN SHALL BE 3/16"/FT.
- CONTRACTOR SHALL OBTAIN LANDSCAPE ARCHITECT'S APPROVAL OF FORMS BEFORE POURING CONC. WALKS.
- EXPANSION JTS. 20' O.C. IN WALKS, SCORE JTS. BETWEEN
- N.I.C. - NOT IN CONTRACT.
- DF. DRINKING FOUNTAIN.
- MANHOLE FOR SEWER TO CONFORM TO COUNTY & LOCAL STANDARDS. PROVIDE GALV. IRON COVER.
- 3/4" HOSE BIB
- PROVIDE REINFORCING ALL CONC. PAVING: #3 BARS, 24" O.C.E.W. OR 6"x6" #10 E.W. WIRE MESH.

ROUGH GRADE 3" BELOW FINISH GRADE IN SHADED AREA FOR 3" DECOMPOSED GRANITE (N.I.C.)

NOTE: 8FT. OF SOIL HAS BEEN PLACED IN PARKING AREA WHICH DOES NOT SHOW ON TOPO. THIS WILL BE USED IN GRADING. NO ADDITIONAL SOIL WILL BE NEEDED (SEE SPECS.)

VICINITY MAP
SCALE 1" = 200'

SCALE 1" = 20'

REVISED 26 FEB 1965
REVISED 9 DEC. 1964

STAKING - GRADING - LIGHTING PLAN ... DOS CAMINOS PARK
PLEASANT VALLEY RECREATION & PARK DISTRICT
LAS POSAS ROAD & PONDEROSA DRIVE CAMARILLO CALIFORNIA

RICHARD B. TAYLOR A.S.L.A.
LANDSCAPE ARCHITECT ARCHITECT PLANNING CONSULTANT
100 HOPE AVENUE #6 SANTA BARBARA CALIFORNIA

JOB NO. 6410
JULY 3 1964
DRAWN BY: GAO